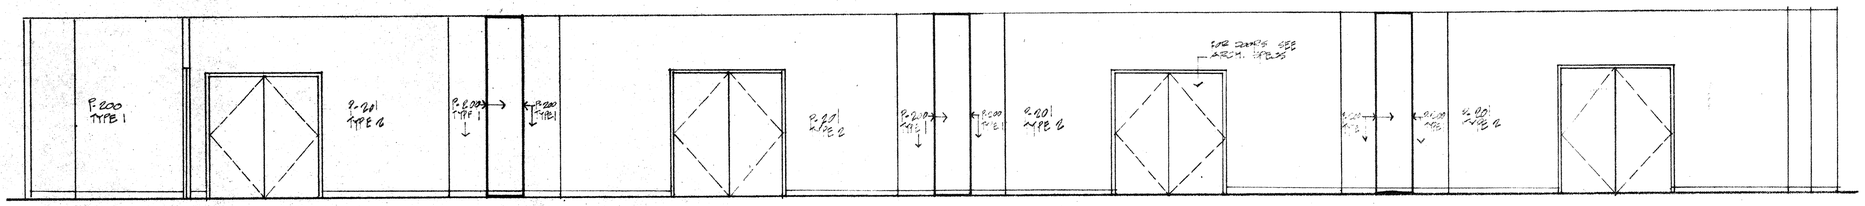

ELEVATION 5

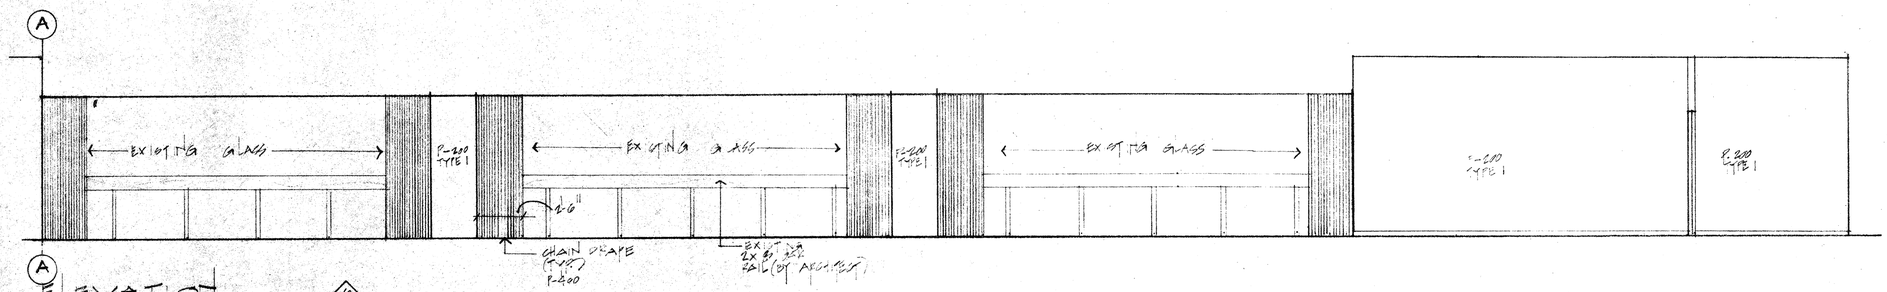

ELEVATION 6

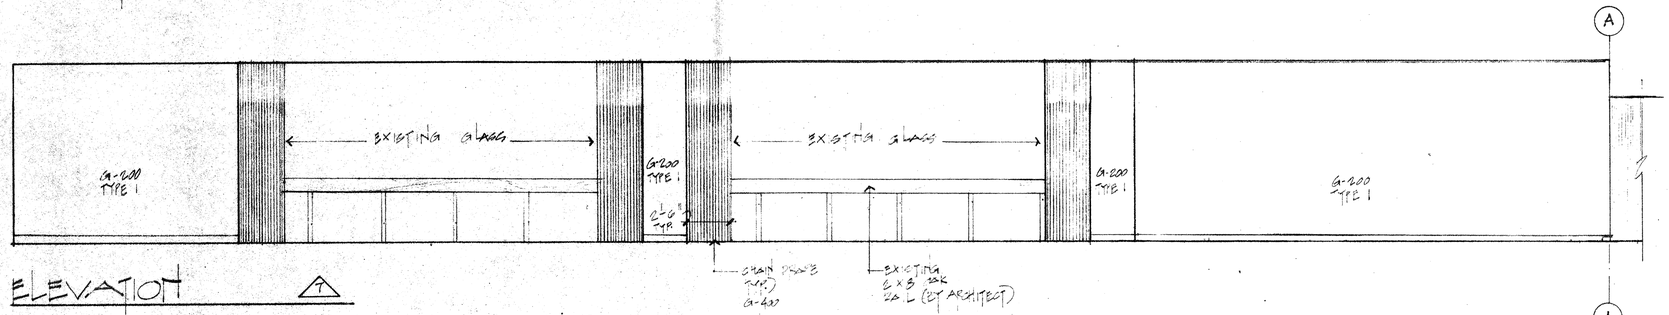

ELEVATION 7

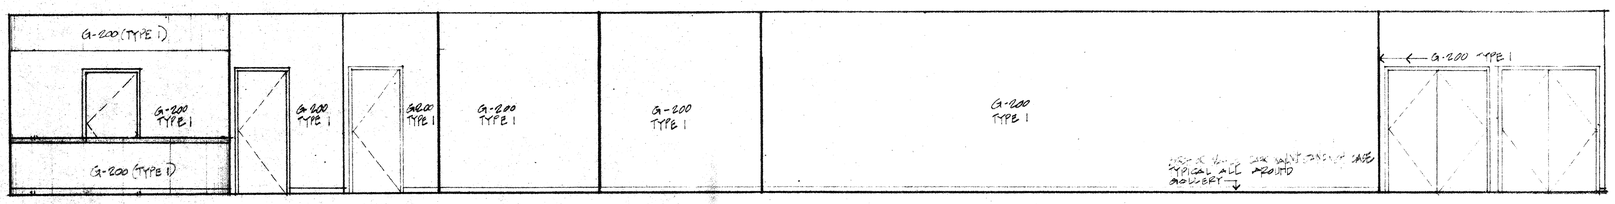

ELEVATION 8

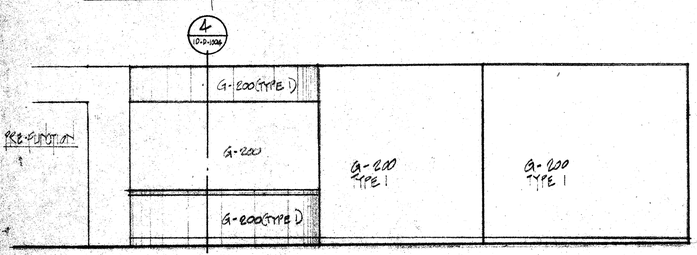

ELEVATION 9

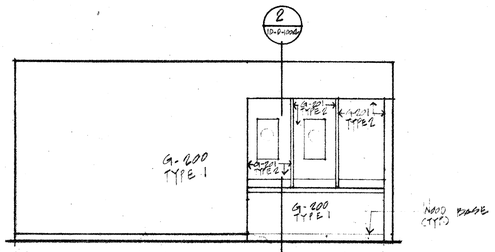

ELEVATION 10

ORRIS–POWELL ASSOCIATES, INC.
interior designers —— consultants
20 biscayne boulevard —— suite 2
mi, florida 33137
5) 576-6551

project no.
revisions
3-12-03

N04644