MORRIS-POWELL ASSOCIATES, INC.
interior designers — consultants
2699 biscayne boulevard — suite 2
miami, florida 33137
(305) 576-6551

project no.
revisions
1-8-13-83

project
CAPITOL PLAZA HOTEL
FRANKFORT, KENTUCKY
LOBBY & PIANO BAR FURNITURE LAYOUT PLAN

ID-101
sheet:
scale: 1/4"=1'-0"
date: 4-25-83

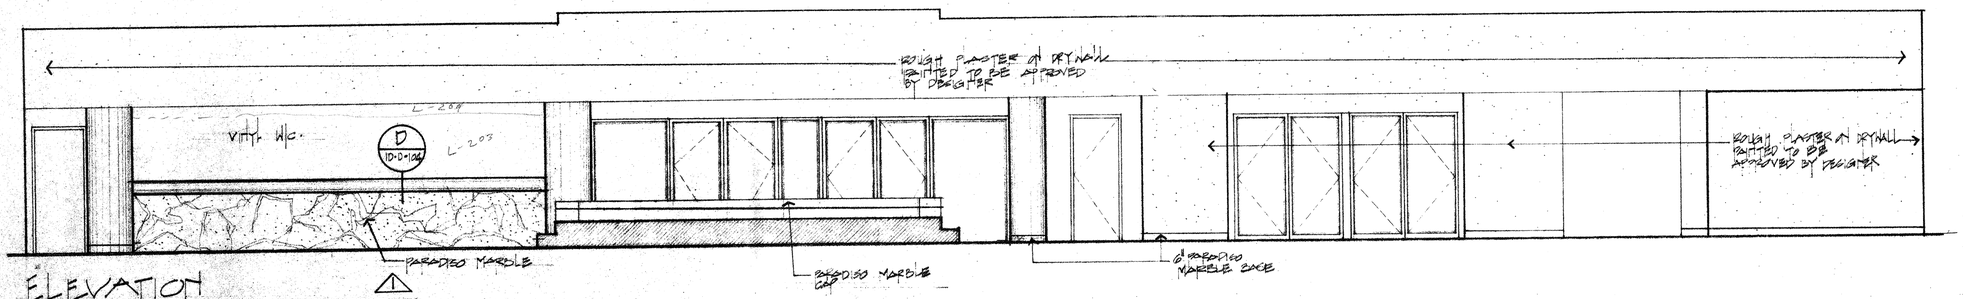

ELEVATION 1

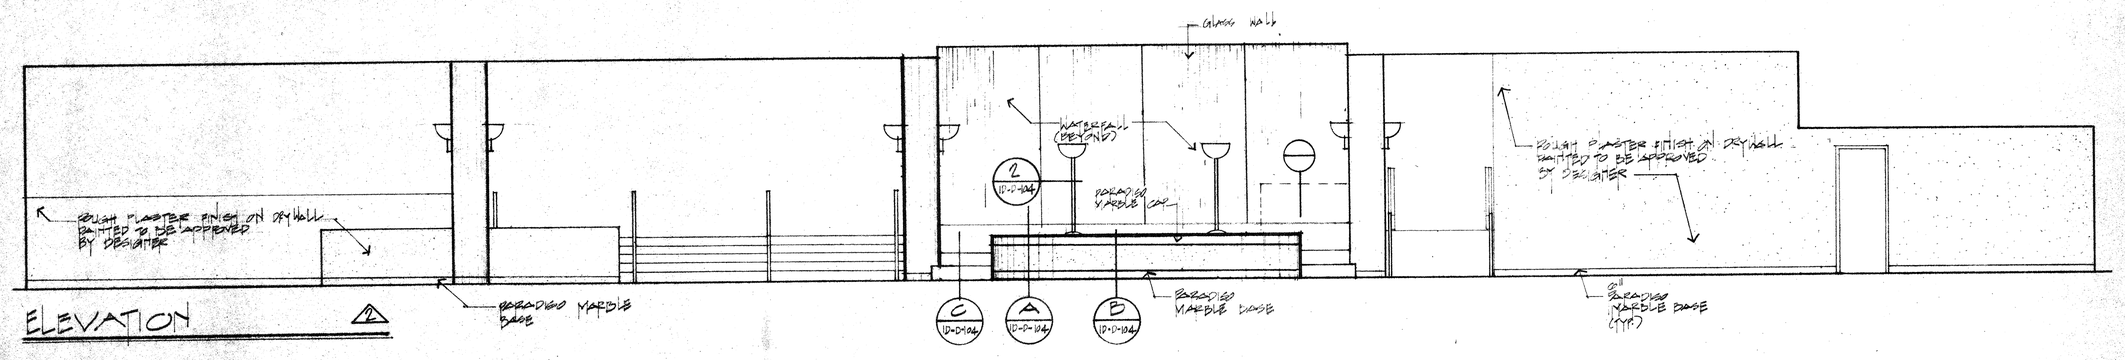

ELEVATION 2

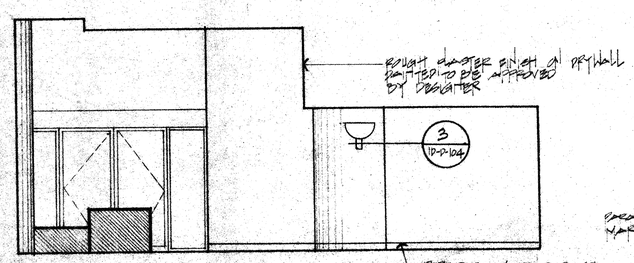

ELEVATION 3

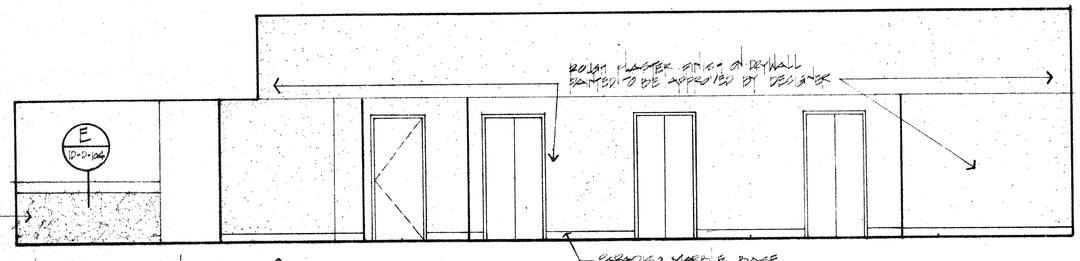

ELEVATION 4

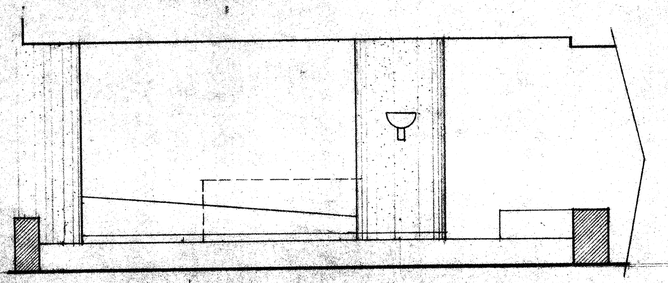

ELEVATION 5

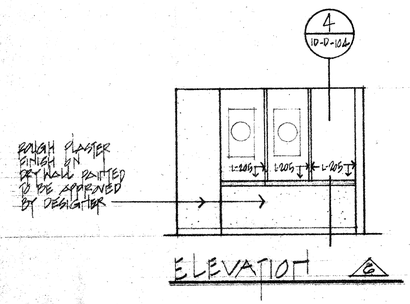

ELEVATION 6

MORRIS–POWELL ASSOCIATES, INC.
interior designers ——— consultants
miami, florida 33137
(305) 576-6551

project no.
revisions
(1) 6-25-83
(2) 7-7-83

project
CAPITAL PLAZA HOTEL
FRANKFORT, KENTUCKY
LOBBY: INTERIOR ELEVATIONS

ID-102
sheet
scale 1/4"=1'-0"
date 6-6-83

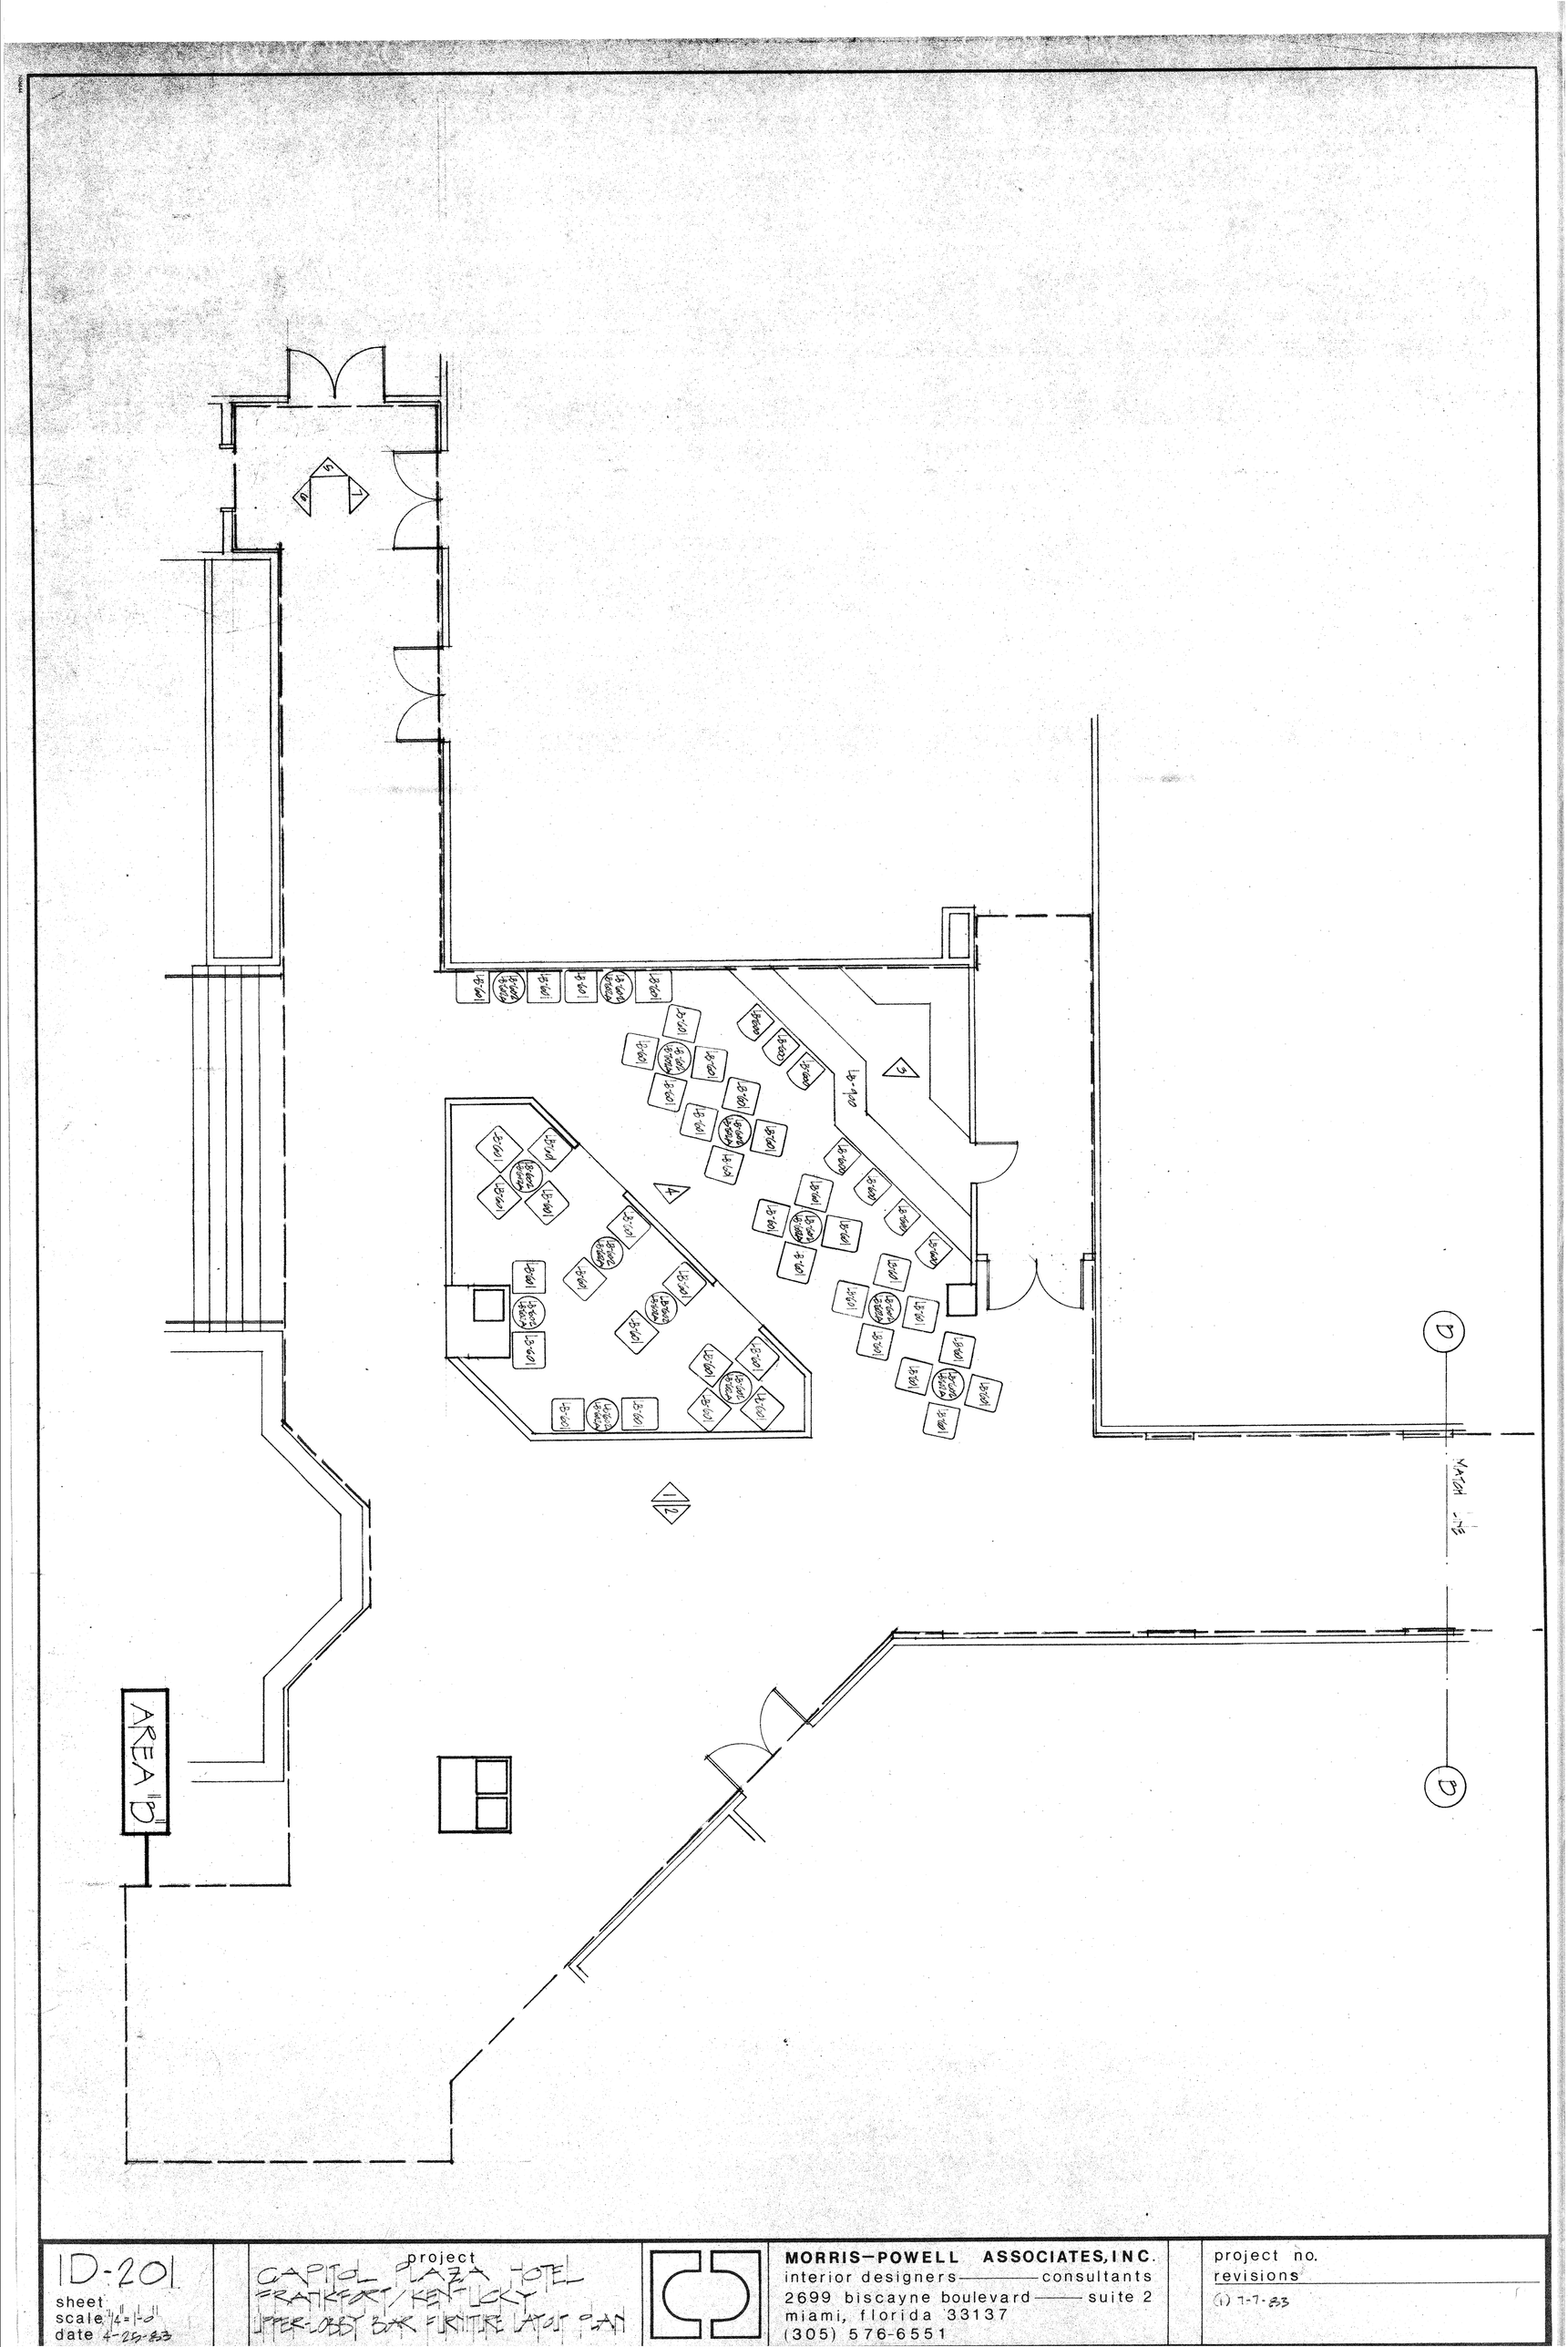

ID-201
sheet
scale 1/4"=1'-0"
date 4-25-83

project
CAPITOL PLAZA HOTEL
FRANKFORT/KENTUCKY
UPPER LOBBY BAR FURNITURE LAYOUT PLAN

MORRIS—POWELL ASSOCIATES, INC.
interior designers——consultants
2699 biscayne boulevard—— suite 2
miami, florida 33137
(305) 576-6551

project no.
revisions
(1) 7-7-83

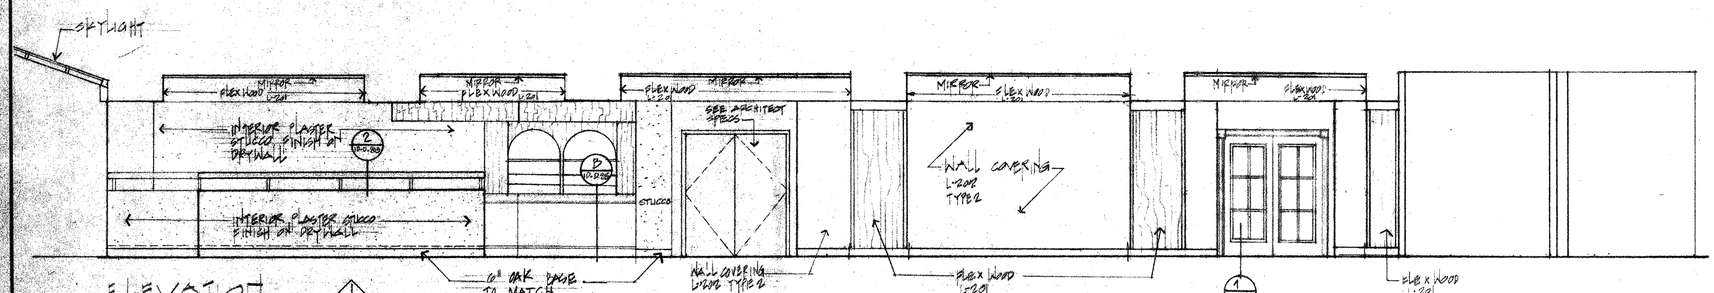

ELEVATION 1

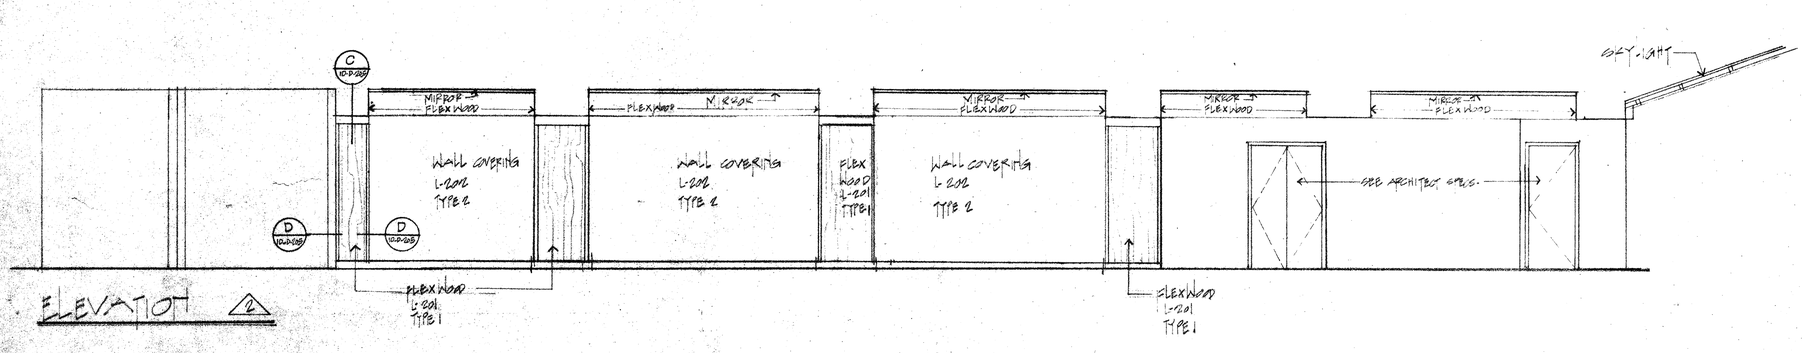

ELEVATION 2

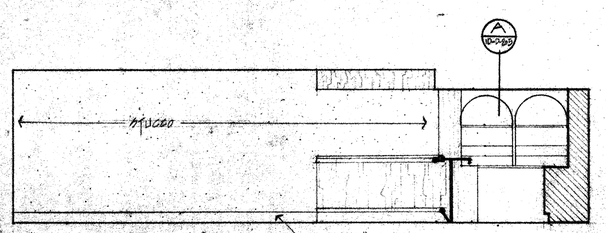

ELEVATION 3

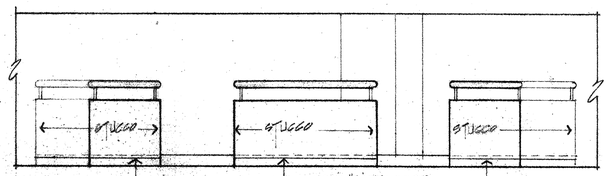

ELEVATION 4

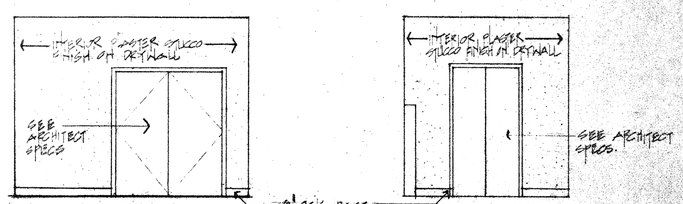

ELEVATION 5 ELEVATION 6

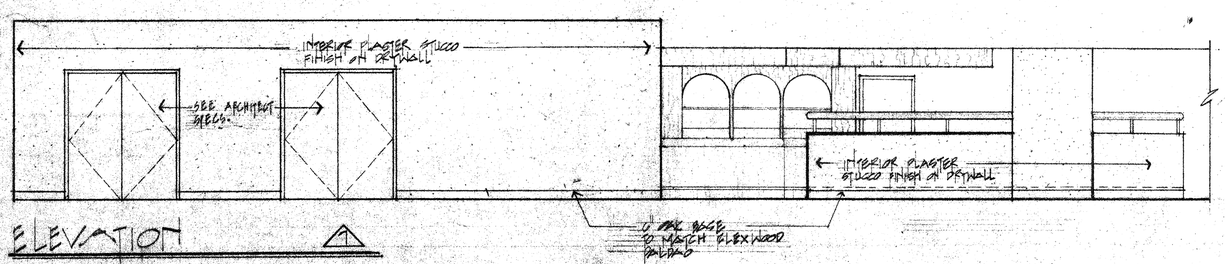

ELEVATION 7

NOTE: ALL STUCCO SURFACES TO BE ROUGH PLASTER FINISH AS PER DESIGNERS SPECS

MORRIS—POWELL ASSOCIATES, INC.
interior designers — consultants
miami, florida 33137
(305) 576-6551

project no.
revisions
1) 7-7-83
2) 8-12-83

project

ID-202

sheet
scale
date


MORRIS–POWELL ASSOCIATES, INC.
interior designers — consultants
miami, florida 33137
(305) 576-6551

project no.

revisions
(1) 7-1-83
(2) 8-12-83

project
CAPITAL PLAZA HOTEL
FRANKFORT / KENTUCKY
UPPER LOBBY BAR- CARPET LAYOUT

ID-203
sheet
scale: 1/4"=1'-0"
date: 5-13-83

FURNITURE LAYOUT FLOOR PLAN

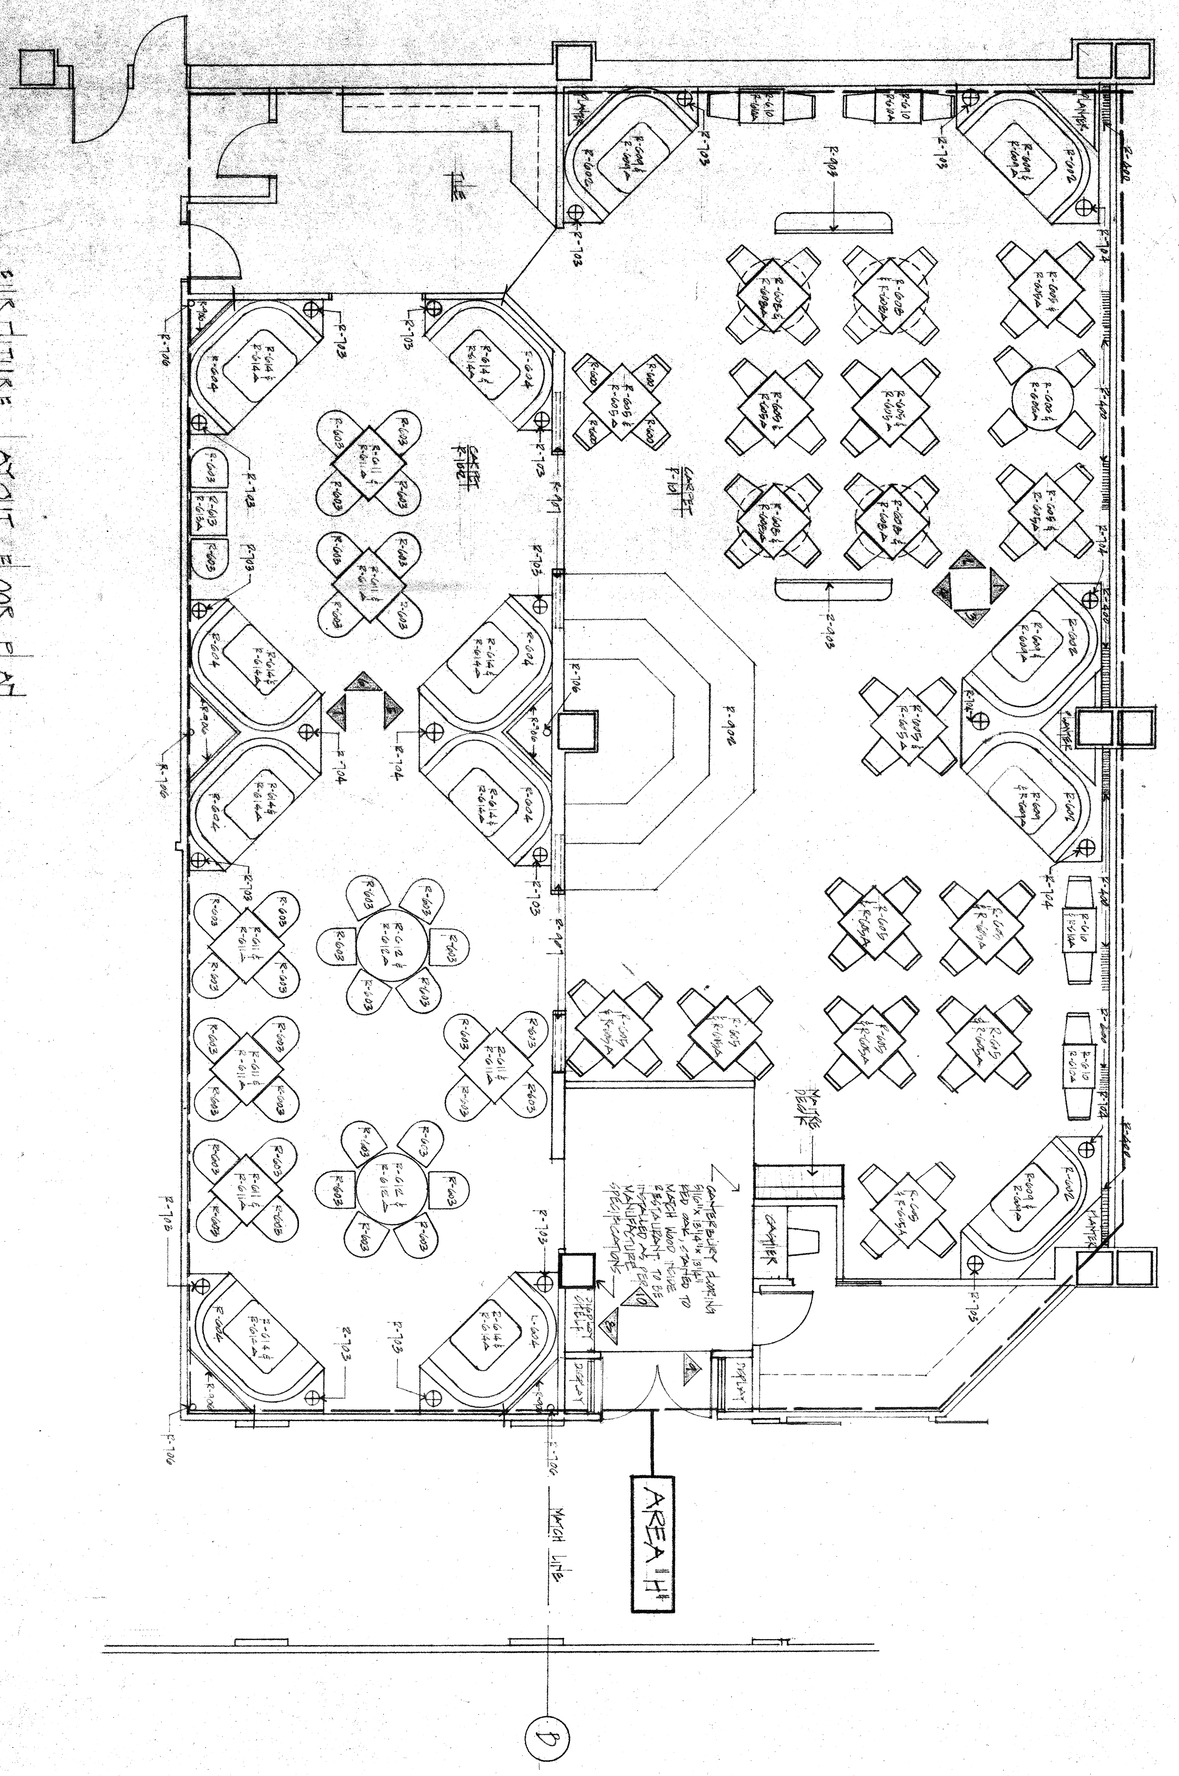

ID-401
sheet
scale: 1/4" = 1'-0"
date: 4-22-83

project
CAPITOL PLAZA HOTEL
FRANKFORT / KENTUCKY
RESTAURANT- FURNITURE LAYOUT

MORRIS–POWELL ASSOCIATES, INC.
interior designers ——— consultants
2699 biscayne boulevard ——— suite 2
miami, florida 33137
(305) 576-6551

project no.
revisions
(1) 6-6-83
(2) 7-7-83
(3) 8-12-83

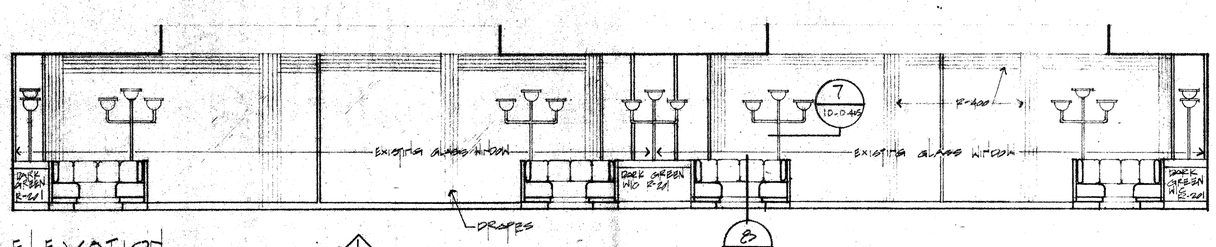

ELEVATION 1
SCALE: 1/4"=1'-0"

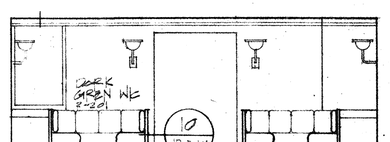

ELEVATION 6
SCALE: 1/4"=1'-0"

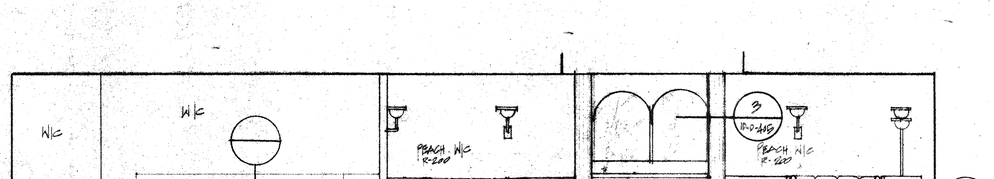

ELEVATION 2
SCALE: 1/4"=1'-0"

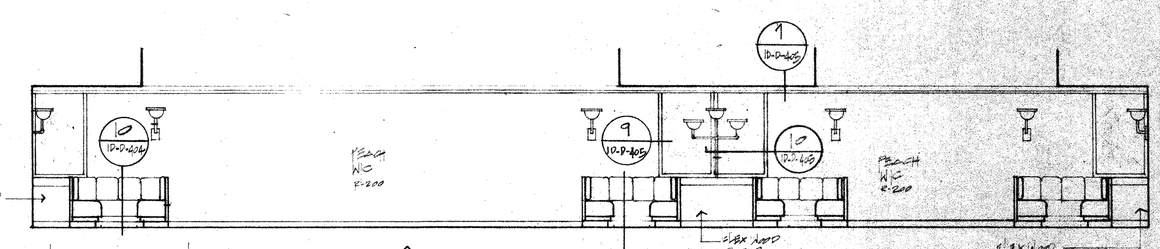

ELEVATION 7
SCALE: 1/4"=1'-0"

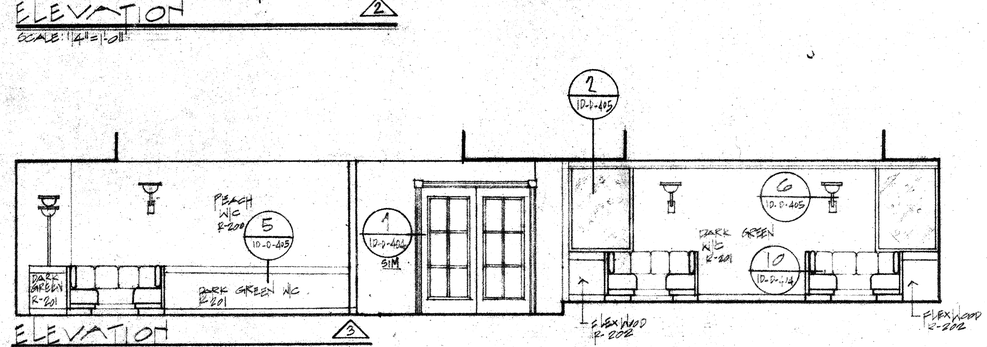

ELEVATION 3
SCALE: 1/4"=1'-0"

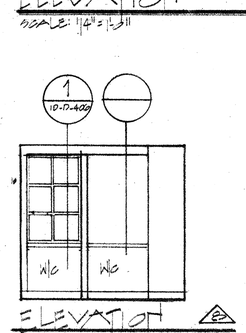

ELEVATION 8
SCALE: 1/4"=1'-0"

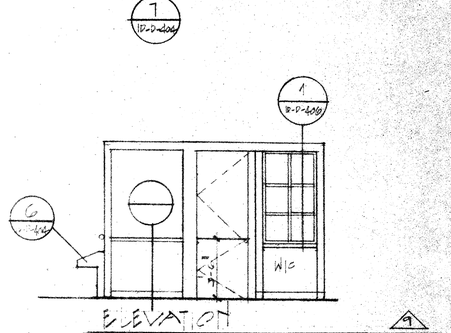

ELEVATION 9
SCALE: 1/4"=1'-0"

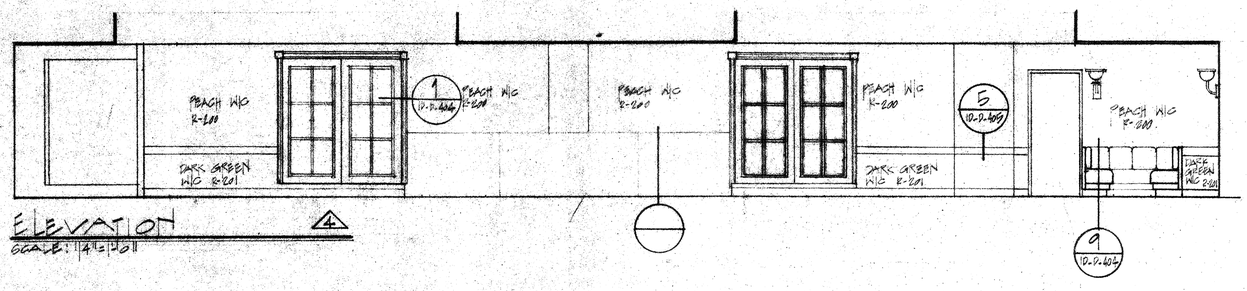

ELEVATION 4
SCALE: 1/4"=1'-0"

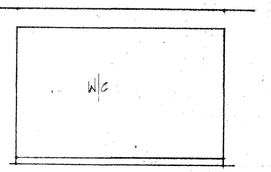

ELEVATION 10
SCALE: 1/4"=1'-0"

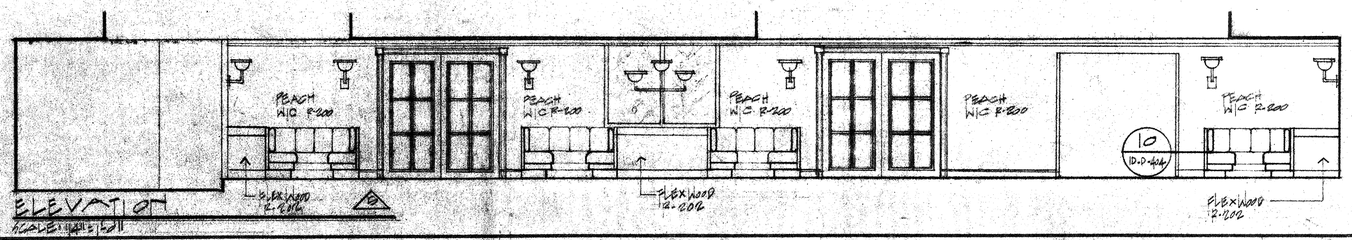

ELEVATION 5
SCALE: 1/4"=1'-0"

MORRIS-POWELL ASSOCIATES, INC.
interior designers — consultants
4550 biscayne boulevard — suite 2
miami, florida 33137
(305) 576-6551

project no.
revisions

project
CAPITOL PLAZA HOTEL
FRANKFORT, KENTUCKY
RESTAURANT INTERIOR ELEVATIONS

ID-402
sheet
scale: 1/4"=1'-0"
date: 4-15-83

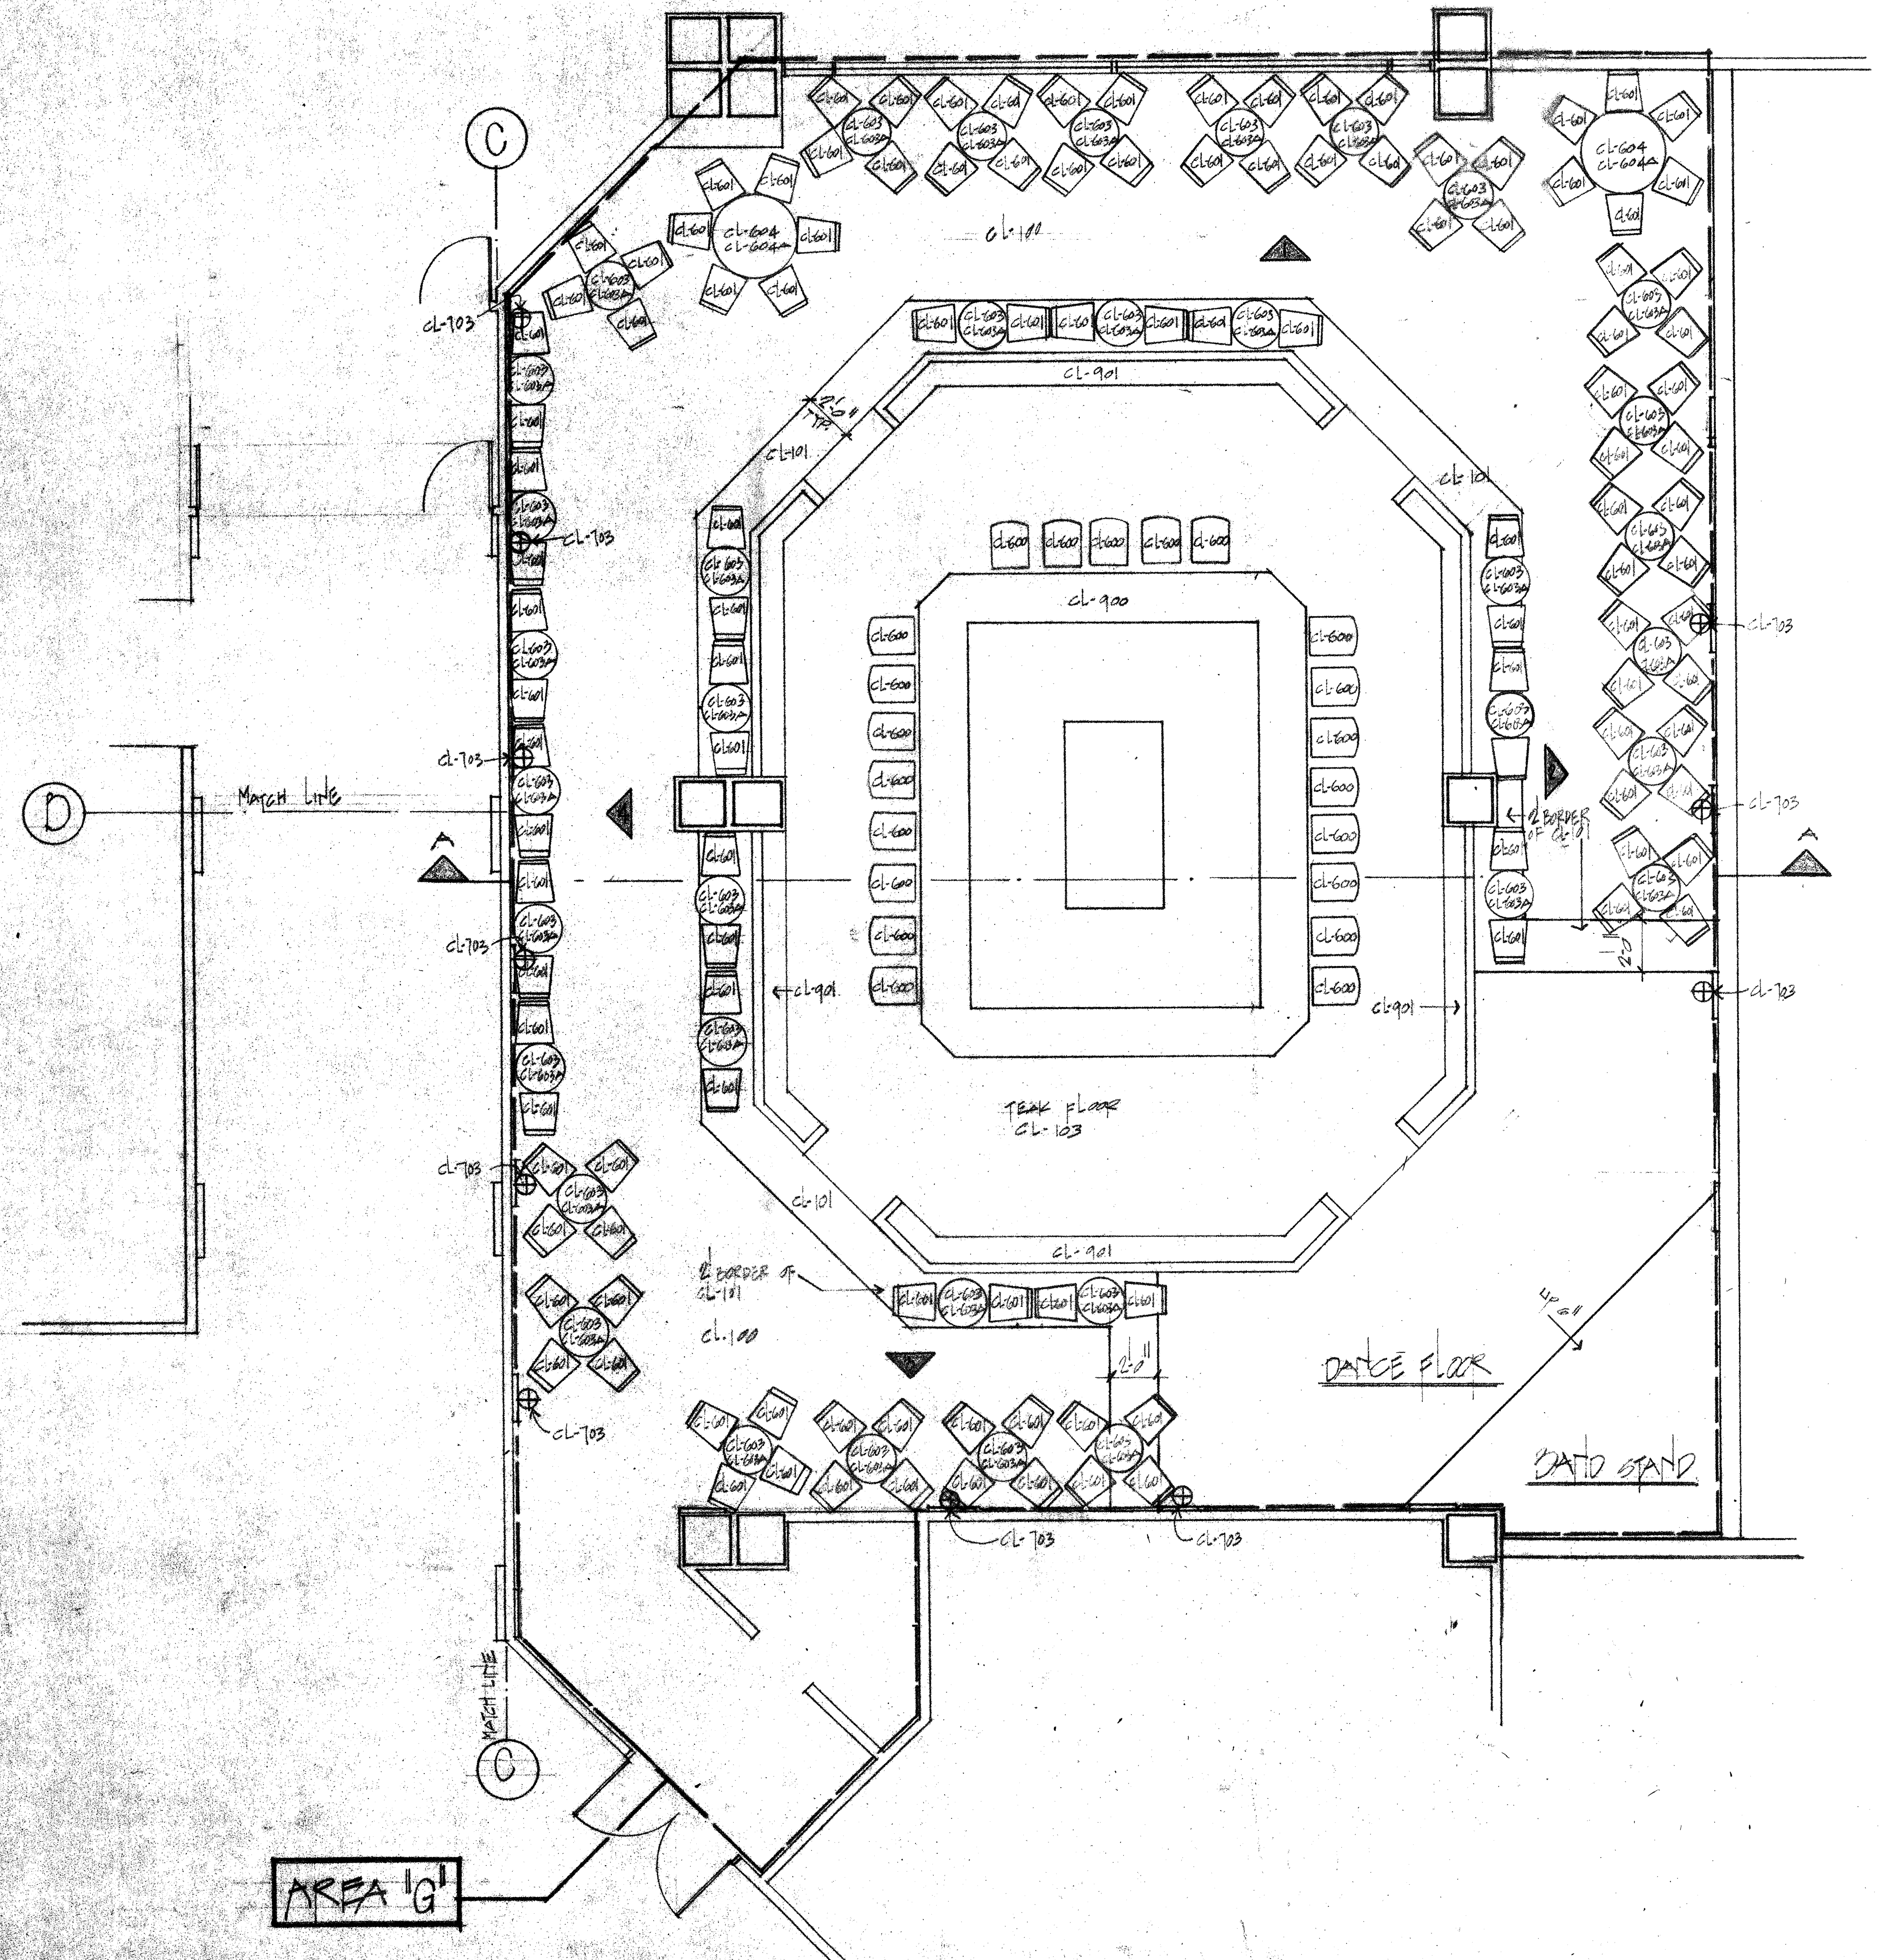

project no.

revisions
(1) 8-18-83

MORRIS-POWELL ASSOCIATES, INC.
interior designers ——— consultants
2699 biscayne boulevard ——— suite 2
miami, florida 33137
(305) 576-6551

project
CAPITOL PLAZA HOTEL
FRANKFORT, KENTUCKY
BAR-FURNITURE LAYOUT PLAN

sheet ID-501
scale 1/4"=1'-0"
date 4-26-83

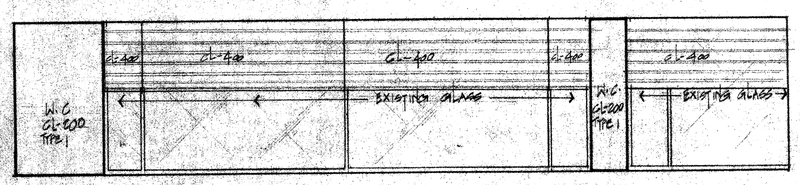

ELEVATION 1

SCALE: 1/4"=1'-0"

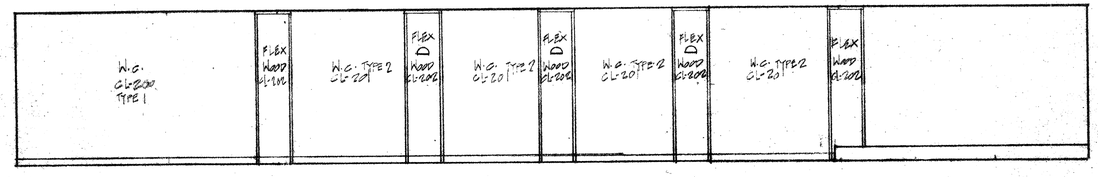

ELEVATION 2

SCALE: 1/4"=1'-0"

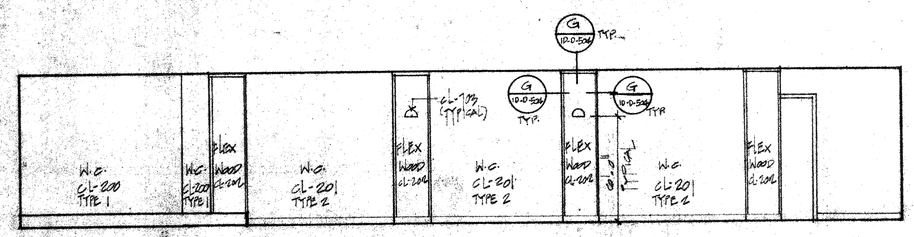

ELEVATION 3

SCALE: 1/4"=1'-0"

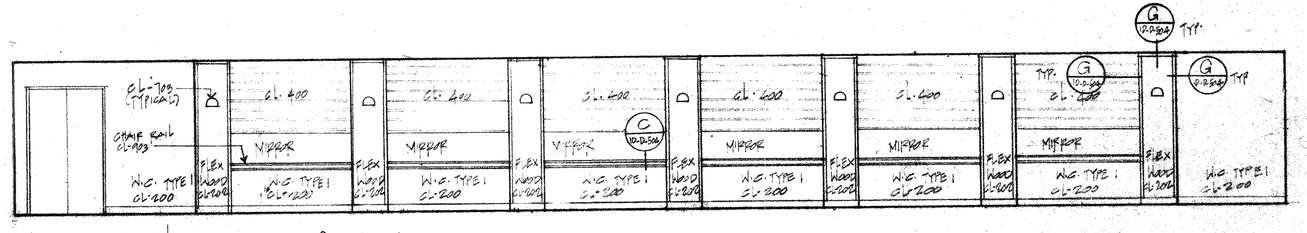

ELEVATION 4

SCALE: 1/4"=1'-0"

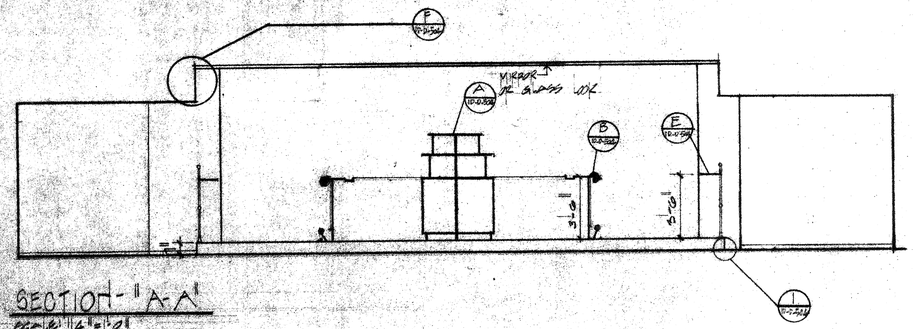

SECTION - "A-A"

SCALE: 1/4"=1'-0"

MORRIS—POWELL ASSOCIATES, INC.
interior designers — consultants
4500 biscayne boulevard — suite 200
miami, florida 33137
(305) 576-6551

project no.
revisions

project
CAPITOL PLAZA HOTEL
FRANKFORT/KENTUCKY
BAR- LITTEBOR ELEVATIONS

ID-502
sheet
scale 1/4"=1'-0"
date

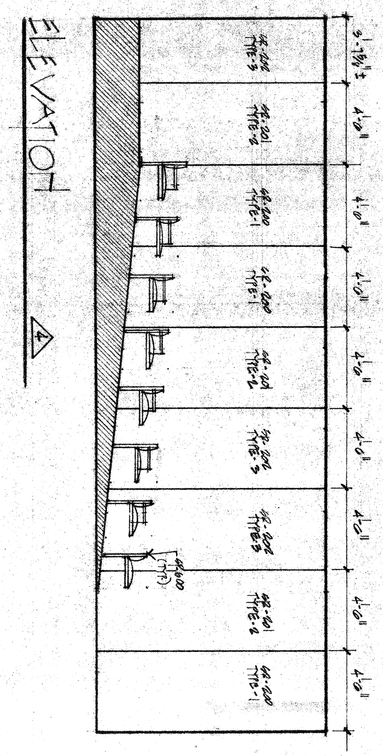

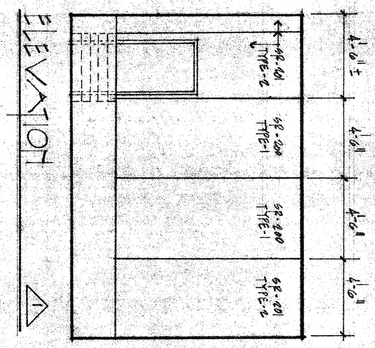

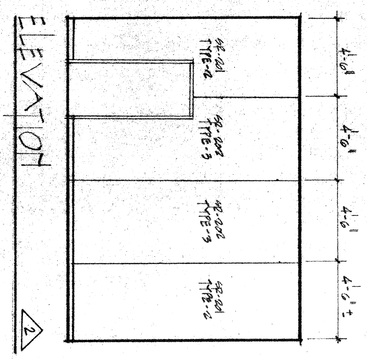

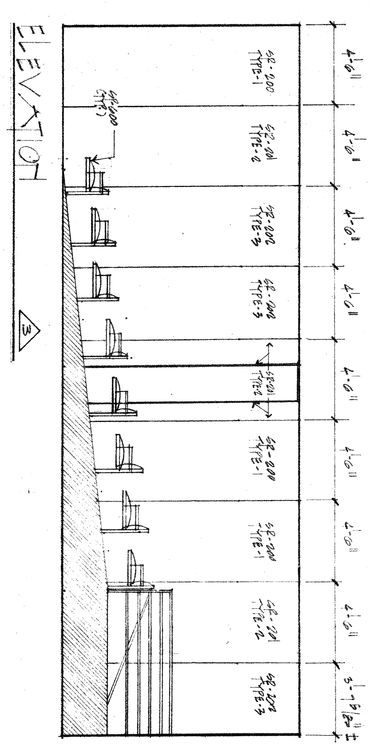

ID-701
sheet
scale 1/4"=1'-0"
date 4-15-83

project
CAPITOL PLAZA HOTEL
FRANKFORT/KENTUCKY
SEMINAR ROOM- INTERIOR ELEVATIONS

MORRIS–POWELL ASSOCIATES, INC.
interior designers——consultants
4500 biscayne boulevard——suite 200
miami, florida 33137
(305) 576-6551

project no.
revisions

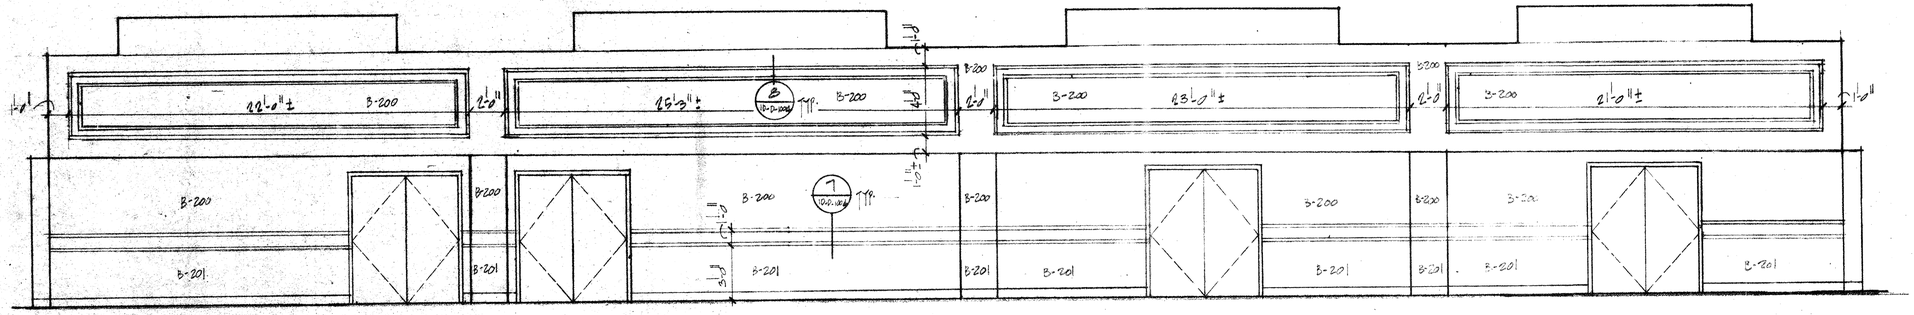

ELEVATION 1

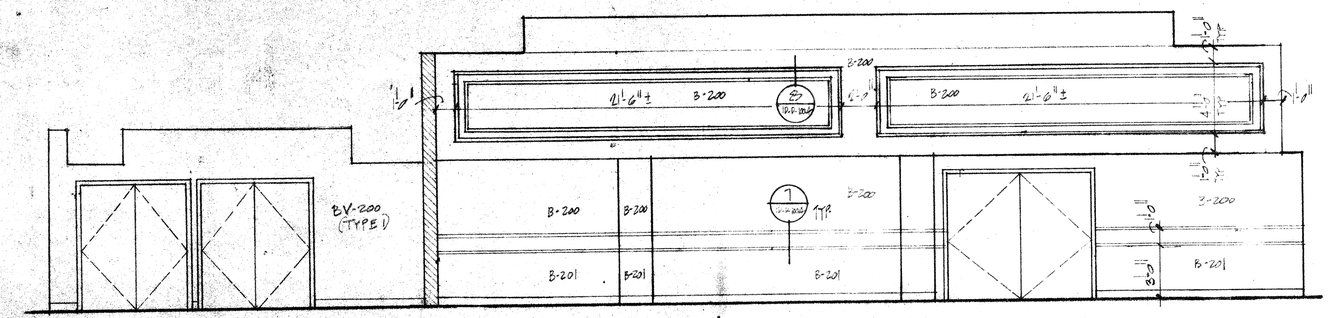

ELEVATION 2

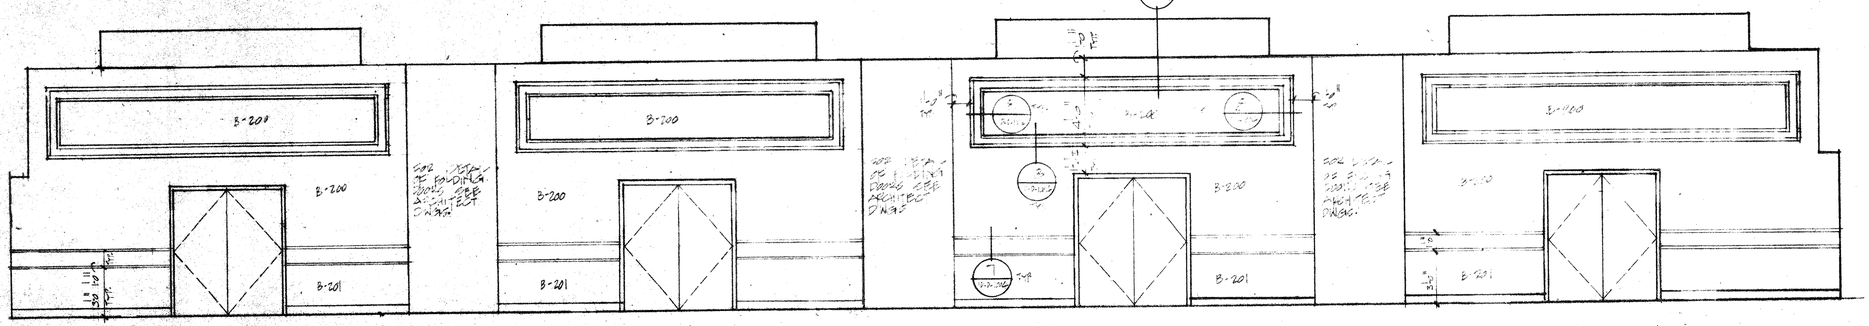

ELEVATION - 3

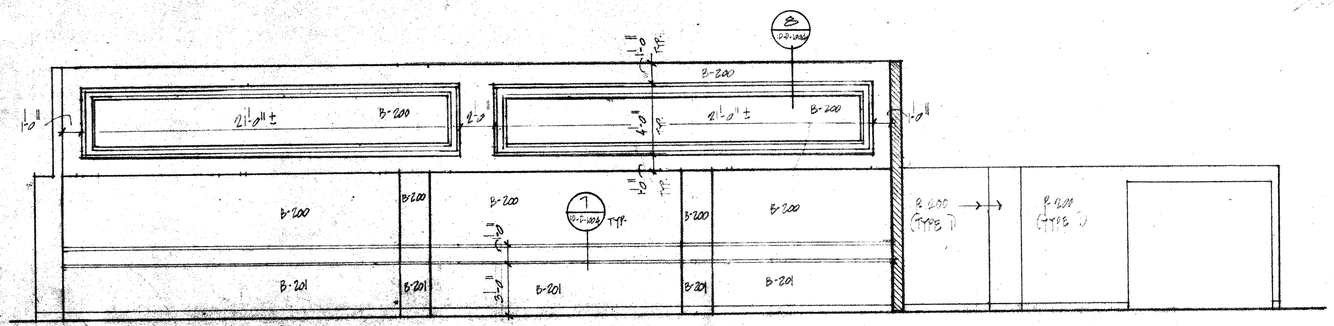

ELEVATION - 4

MORRIS-POWELL ASSOCIATES, INC.
interior designers —— consultants
4500 biscayne boulevard —— suite 200
miami, florida 33137
(305) 576-6551

project no.
revisions
(1) 8-5-85

project
CAPITOL PLAZA HOTEL
FRANKFORT, KENTUCKY
BALLROOM - INTERIOR ELEVATIONS

ID-101
sheet:
scale: 1/4" = 1'-0"
date: 5-15-85

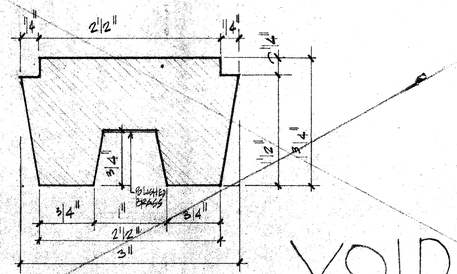

VOID

DETAIL
FULL SCALE
1
12-21-2004

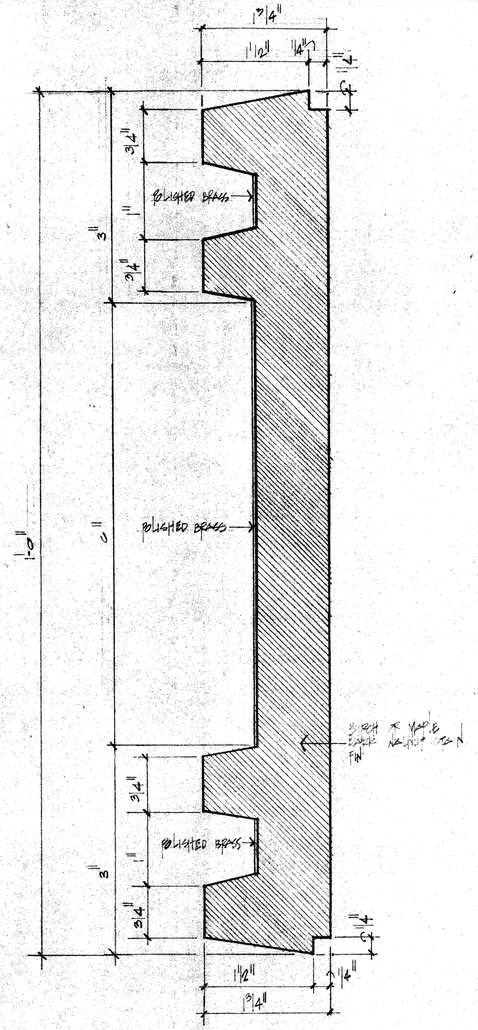

DETAIL
FULL SCALE
7
12-21-2004

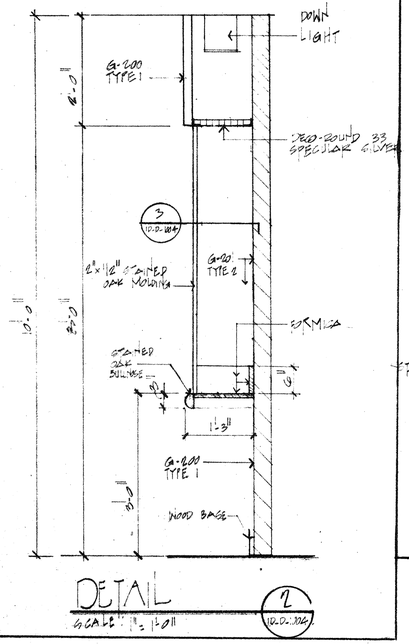

DETAIL
SCALE 1 1/2"=1'-0"
2
12-21-2004

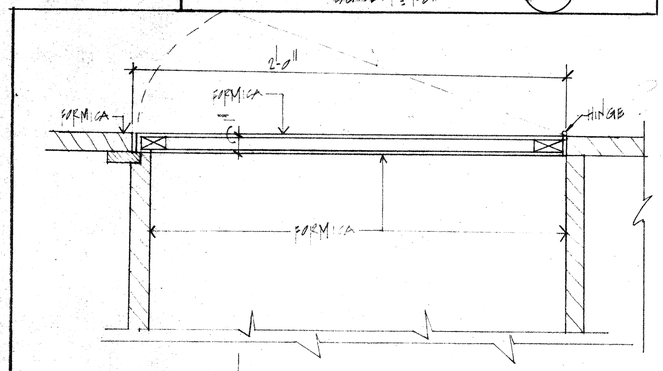

DETAIL
SCALE 3"=1'-0"
6
12-21-2004

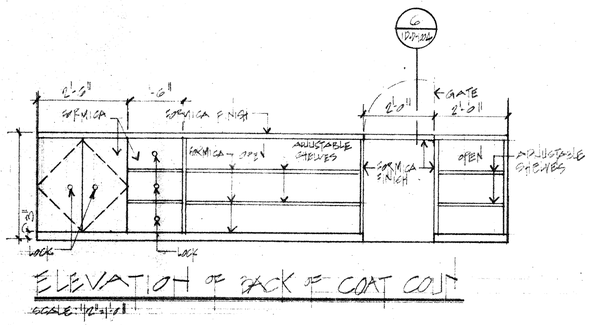

ELEVATION OF BACK OF COAT CUT
SCALE: 1/2"=1'-0"

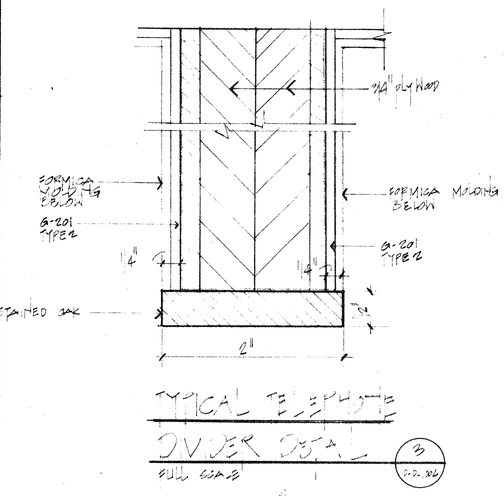

TYPICAL TELEPHONE
DIVIDER DETAIL
FULL SCALE
3
12-21-2004

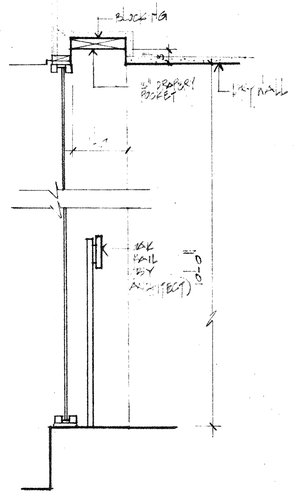

DETAIL
SCALE: 3/4"=1'-0"
5
12-21-2004

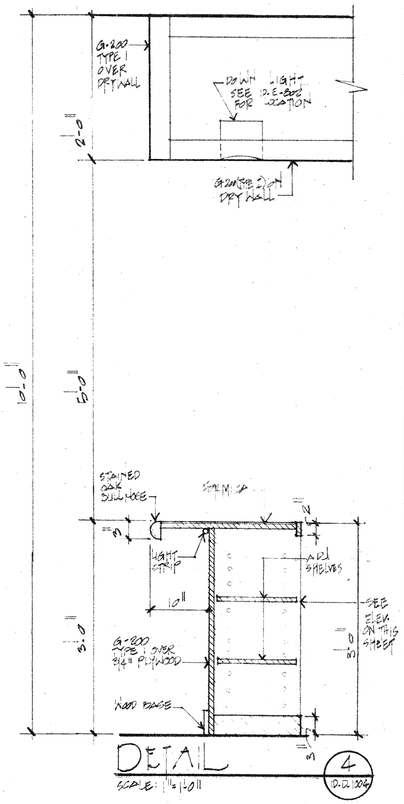

DETAIL
SCALE: 1 1/2"=1'-0"
4
12-21-2004

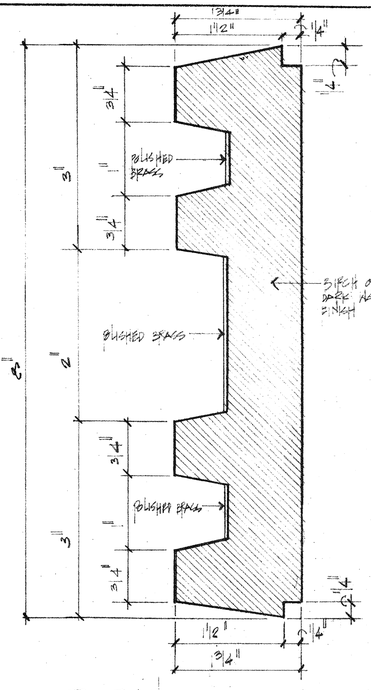

DETAIL
FULL SCALE
8
12-21-2004

MORRIS-POWELL ASSOCIATES, INC.
interior designers —— consultants
4500 biscayne boulevard —— suite 200
miami, florida 33137
(305) 576-6551

project no.
revisions
(1) 7-7-83
(2) 8-5-83

project
CAPITOL PLAZA HOTEL
FRANKFORT, KENTUCKY
BALLROOM - DETAILS

D.D. 1004
sheet 5
scale AS SHOWN
date 6-20-83

N09011

STRIPES CARPET B-100

6'-0" | 16'-3" ± | 6'-0" | 19'-0" ± | 6'-0" | 19'-0" ± | 6'-0" | 15'-0" ± | 6'-0"

STRIPES CARPET B-100

PINDOT CARPET B-101

30'-5½"

STRIPES CARPET B-100

PINDOT CARPET B-101

PINDOT CARPET B-101

PINDOT CARPET B-101

PINDOT CARPET B-101

flat by G.C.

STRIPES CARPET B-100

CONTINUE STRIPES CARPET B-100

MORRIS–POWELL ASSOCIATES, INC.
interior designers——consultants
4500 biscayne boulevard—— suite 200
miami, florida 33137
(305) 576-6551

project no.
revisions

project
CAPITOL PLAZA HOTEL
FRANKFORT/KENTUCKY
BALLROOM CARPET LAYOUT

sheet ID-D-1005
scale
date

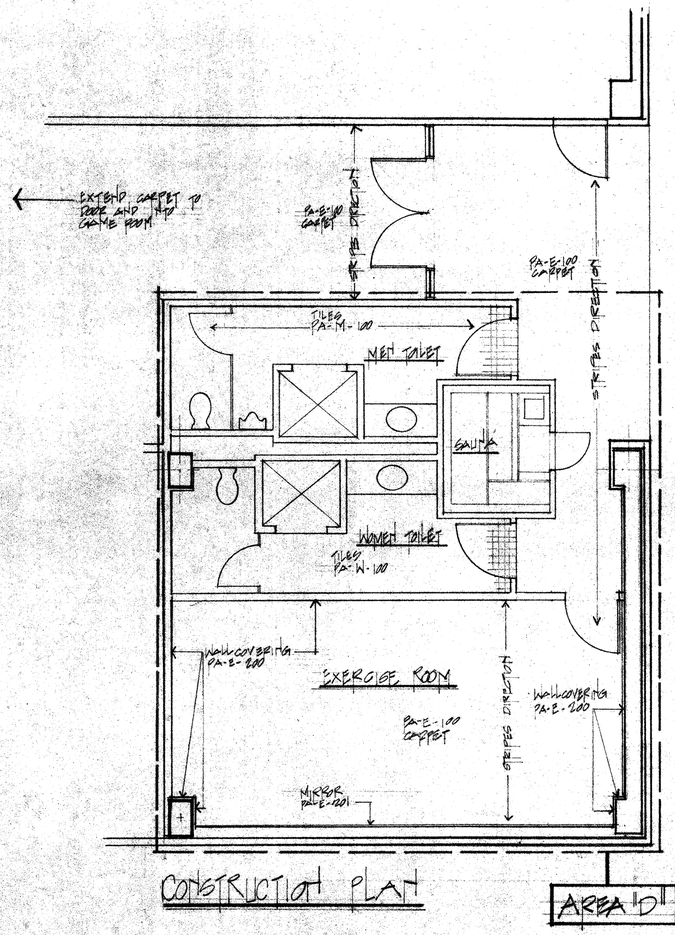

CONSTRUCTION PLAN

AREA 'D'

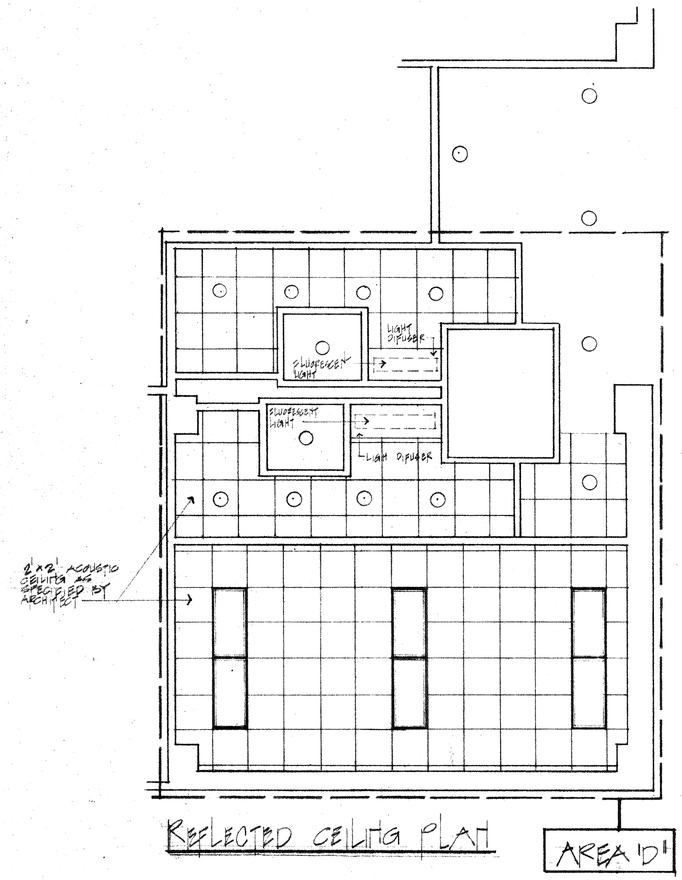

REFLECTED CEILING PLAN

AREA 'D'

LEGEND

RECESSED 2X4 FLUORESCENT LIGHT

DOWN LIGHT

project no.
revisions

MORRIS–POWELL ASSOCIATES, INC.
interior designers ——— consultants
4500 biscayne boulevard — suite 200
miami, florida 33137
(305) 576-6551

project
CAPITOL PLAZA HOTEL
FRANKFORT / KENTUCKY
EXERCISE ROOM & TOILET COMBINATION ENLARGED PLAN

ID-C-1101

sheet
scale 1/4"=1'-0"
date 6 JAN 89

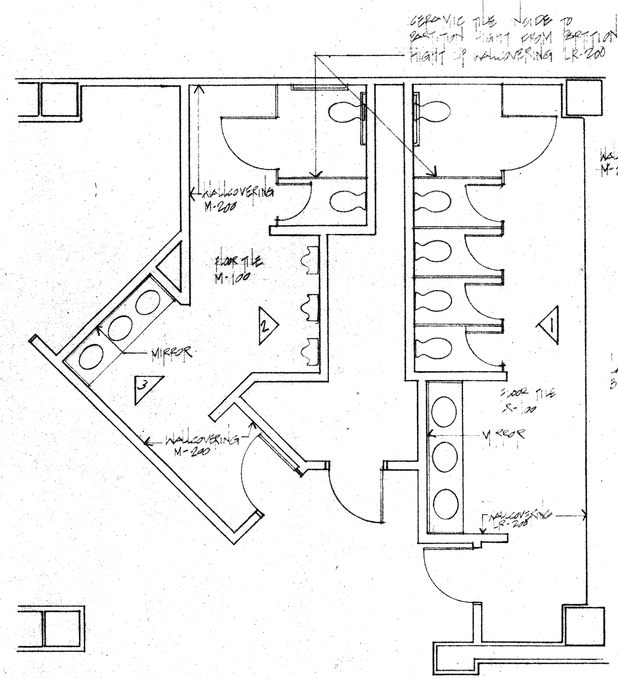

PLAN
SCALE: 1/4"=1'-0"

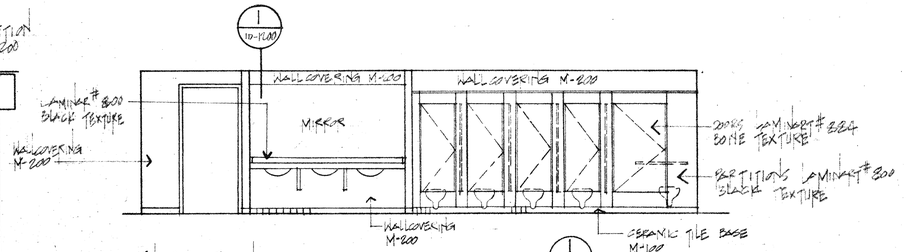

ELEVATION 1
SCALE: 1/4"=1'-0"

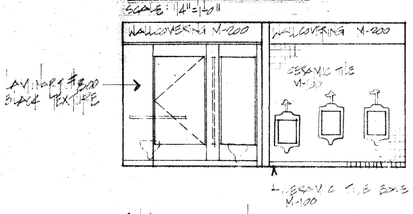

ELEVATION 2
SCALE: 1/4"=1'-0"

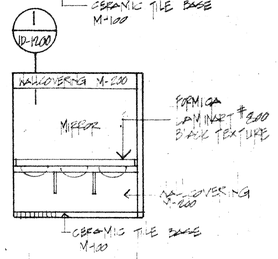

ELEVATION 3
SCALE: 1/4"=1'-0"

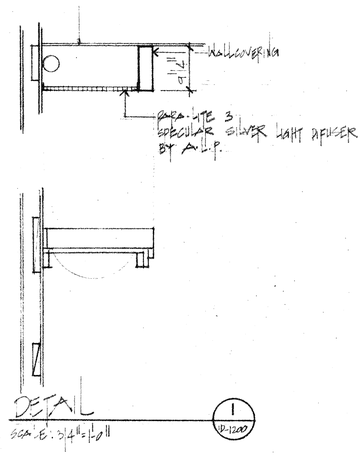

DETAIL
SCALE: 3/4"=1'-0"

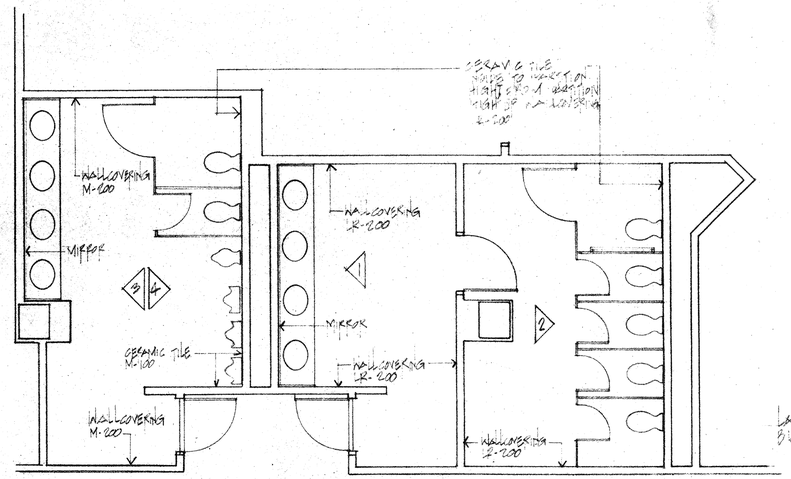

PLAN
SCALE: 1/4"=1'-0"

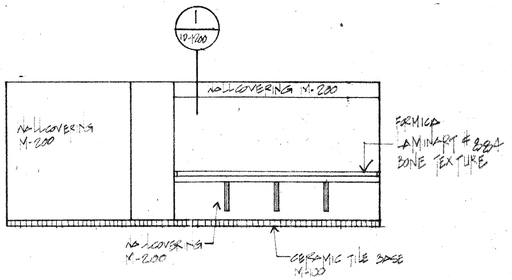

ELEVATION 1
SCALE: 1/4"=1'-0"

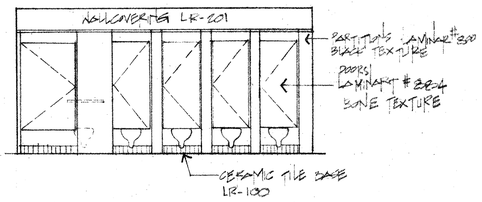

ELEVATION 2
SCALE: 1/4"=1'-0"

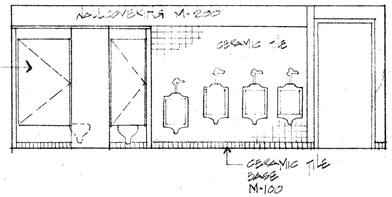

ELEVATION 3
SCALE: 1/4"=1'-0"

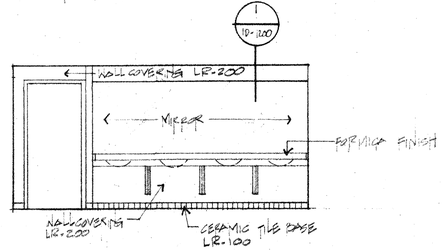

ELEVATION 4
SCALE: 1/4"=1'-0"

MORRIS–POWELL ASSOCIATES, INC.
interior designers —— consultants
4500 biscayne boulevard —— suite 200
miami, florida 33137
(305) 576-6551

project no.
revisions

project
CAPITOL PLAZA HOTEL
FRANKFORT / KENTUCKY
PUBLIC TOILETS DETAILS

ID-1200
sheet
scale
date 85-1-23

N09011

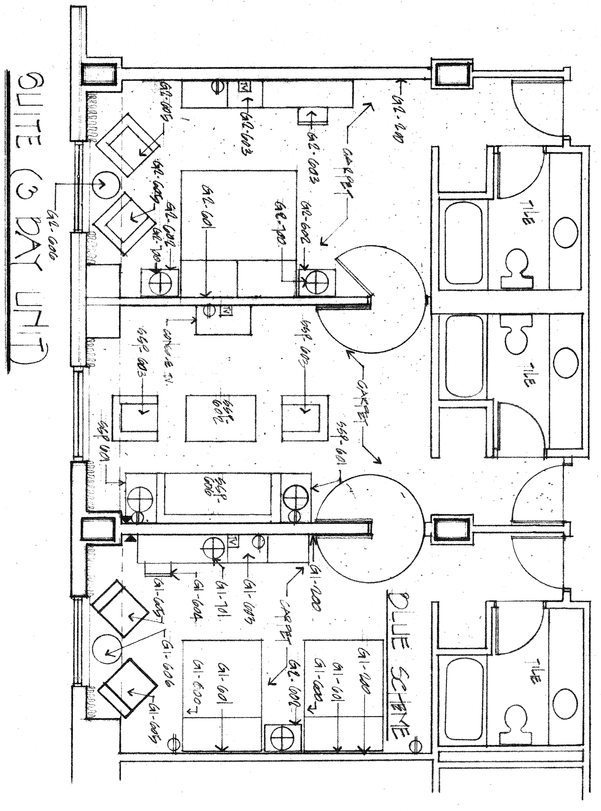

AUG 25 1983

ID-1601 sheet scale 1/4"=1'0" date 7-5-83	project CAPITOL PLAZA HOTEL FRANKFORT / KENTUCKY GUEST ROOMS, 22, 23 & 24 THIRD THRU SEVENTH FLOOR ADJUT		MORRIS–POWELL ASSOCIATES, INC. interior designers——consultants 4500 biscayne boulevard — suite 200 miami, florida 33137 (305) 576-6551	project no. revisions

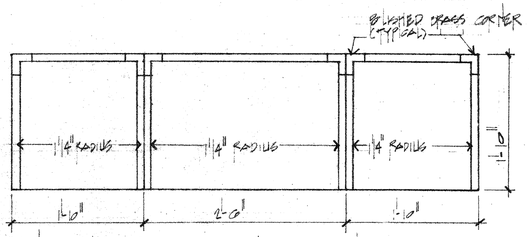

KING HEADBOARD ELEVATION

SCALE: 1"=1'-0"

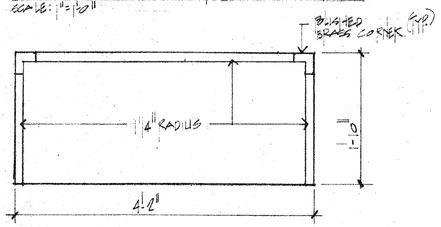

DOUBLE HEADBOARD ELEVATION

SCALE: 1"=1'-0"

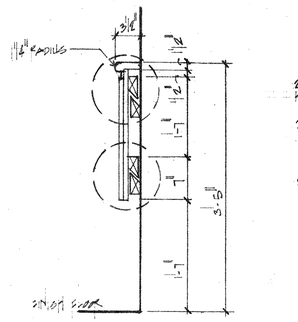

SECTION - HEADBOARD

SCALE: 1"=1'-0"

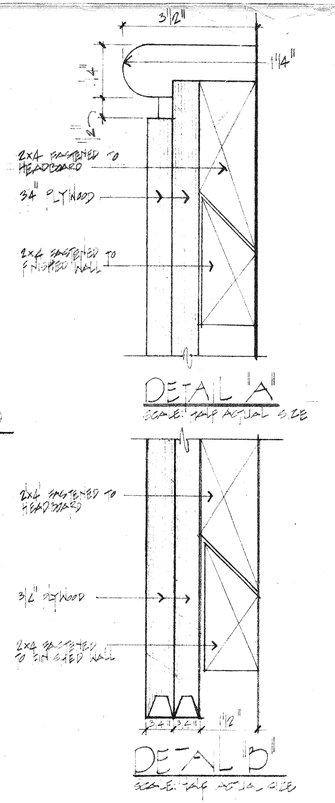

DETAIL "A"

SCALE: HALF ACTUAL SIZE

DETAIL "B"

SCALE: HALF ACTUAL SIZE

HEAD BOARD DETAILS

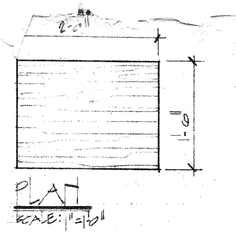

PLAN

SCALE: 1"=1'-0"

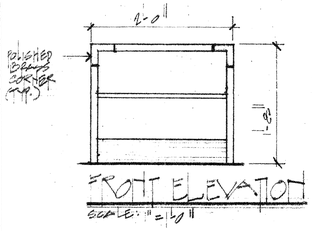

FRONT ELEVATION

SCALE: 1"=1'-0"

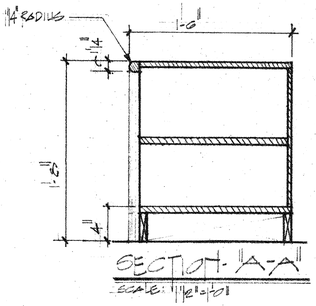

SECTION - "A-A"

SCALE: 1 1/2"=1'-0"

NIGHT STAND DETAILS

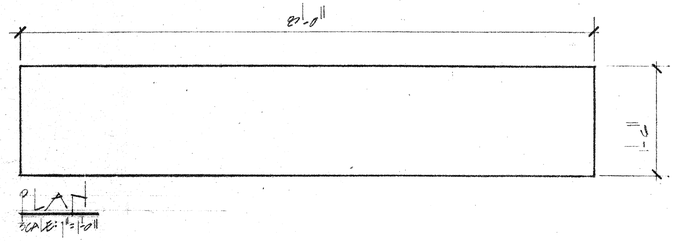

PLAN

SCALE: 1"=1'-0"

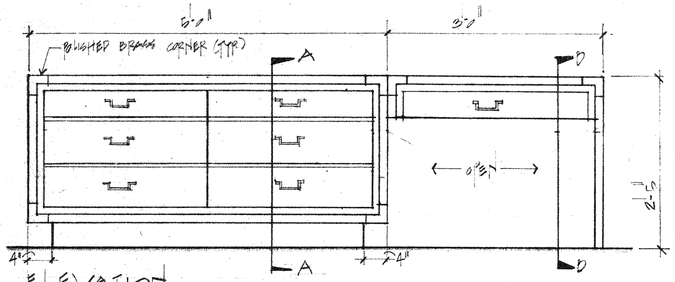

ELEVATION

SCALE: 1"=1'-0"

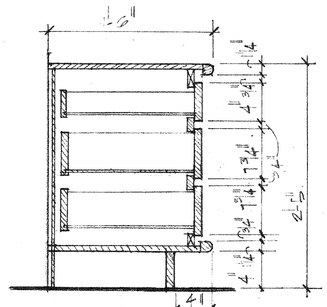

SECTION - "A-A"

N.T.S.

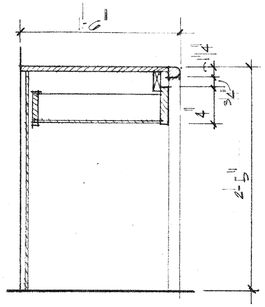

SECTION - "D-D"

N.T.S.

DRESSER-DESK DETAILS

GENERAL NOTES

(1)- PLASTIC LAMINATED FINISH WITH WOOD TRIM
(2)- POLISHED BRASS CORNER AND DOOR PULLS
(3)- 1 1/4" RADIUS WOOD TRIM TO BE OAK STAINED TO MATCH LAMINATED FINISH

AUG 25 1983

MORRIS-POWELL ASSOCIATES, INC.
interior designers ——— consultants
4500 biscayne boulevard —— suite 200
miami, florida 33137
(305) 576-6551

project no.
revisions

project
CAPITOL PLAZA HOTEL
FRANKFORT/KENTUCKY
GUEST ROOMS FURNITURE DETAILS

ID-D-1602

sheet C
scale
date

N09011

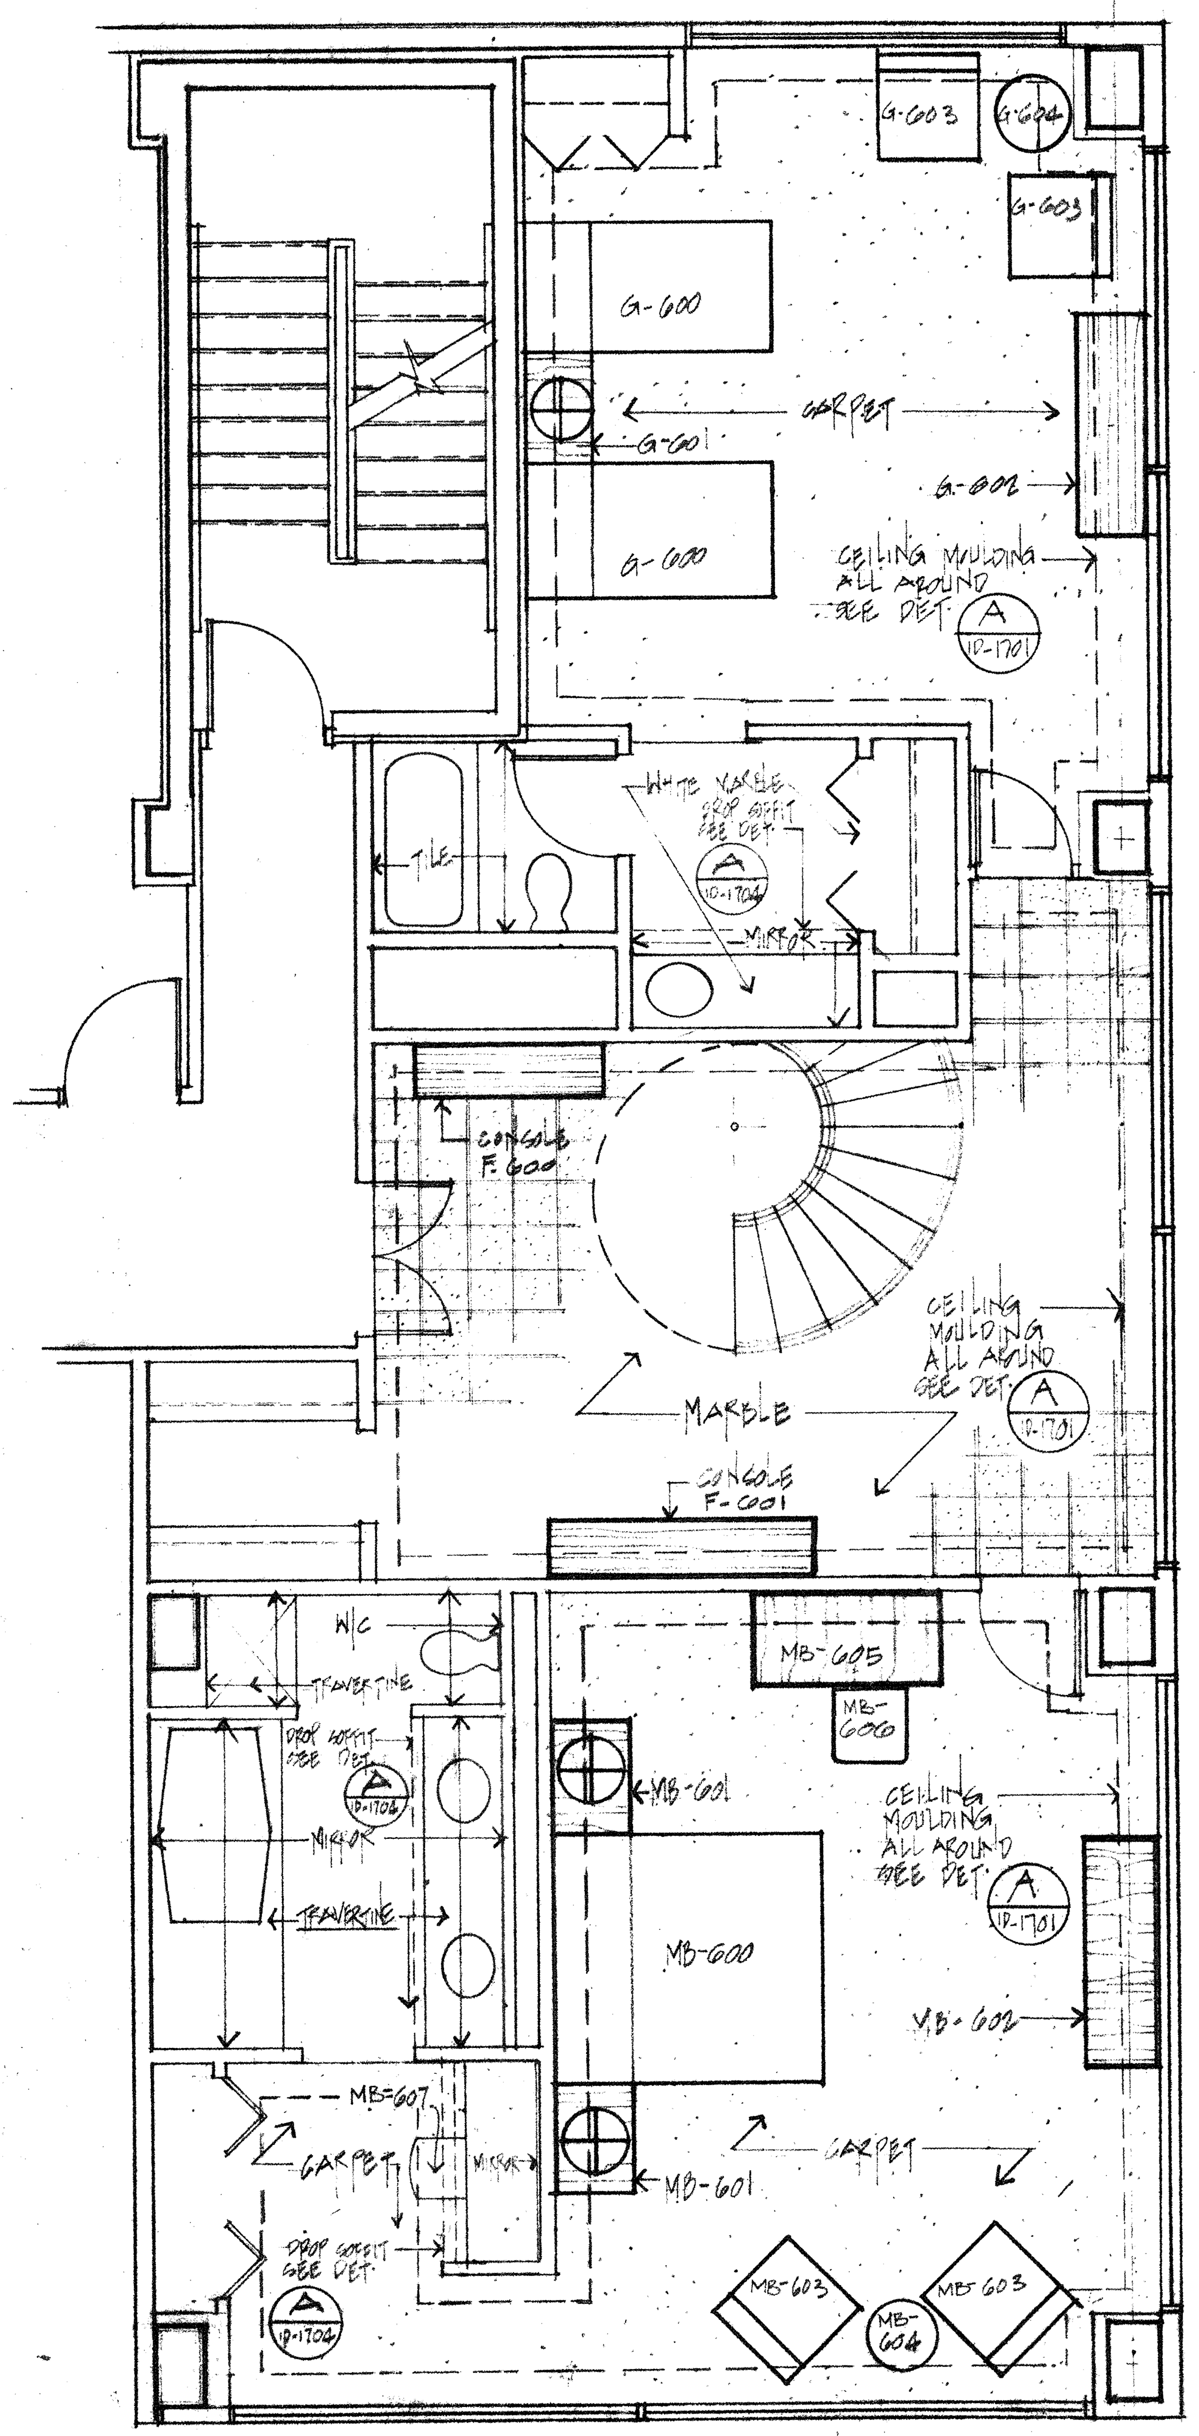

FIRST FLOOR PLAN
SCALE: 1/4"=1'-0"

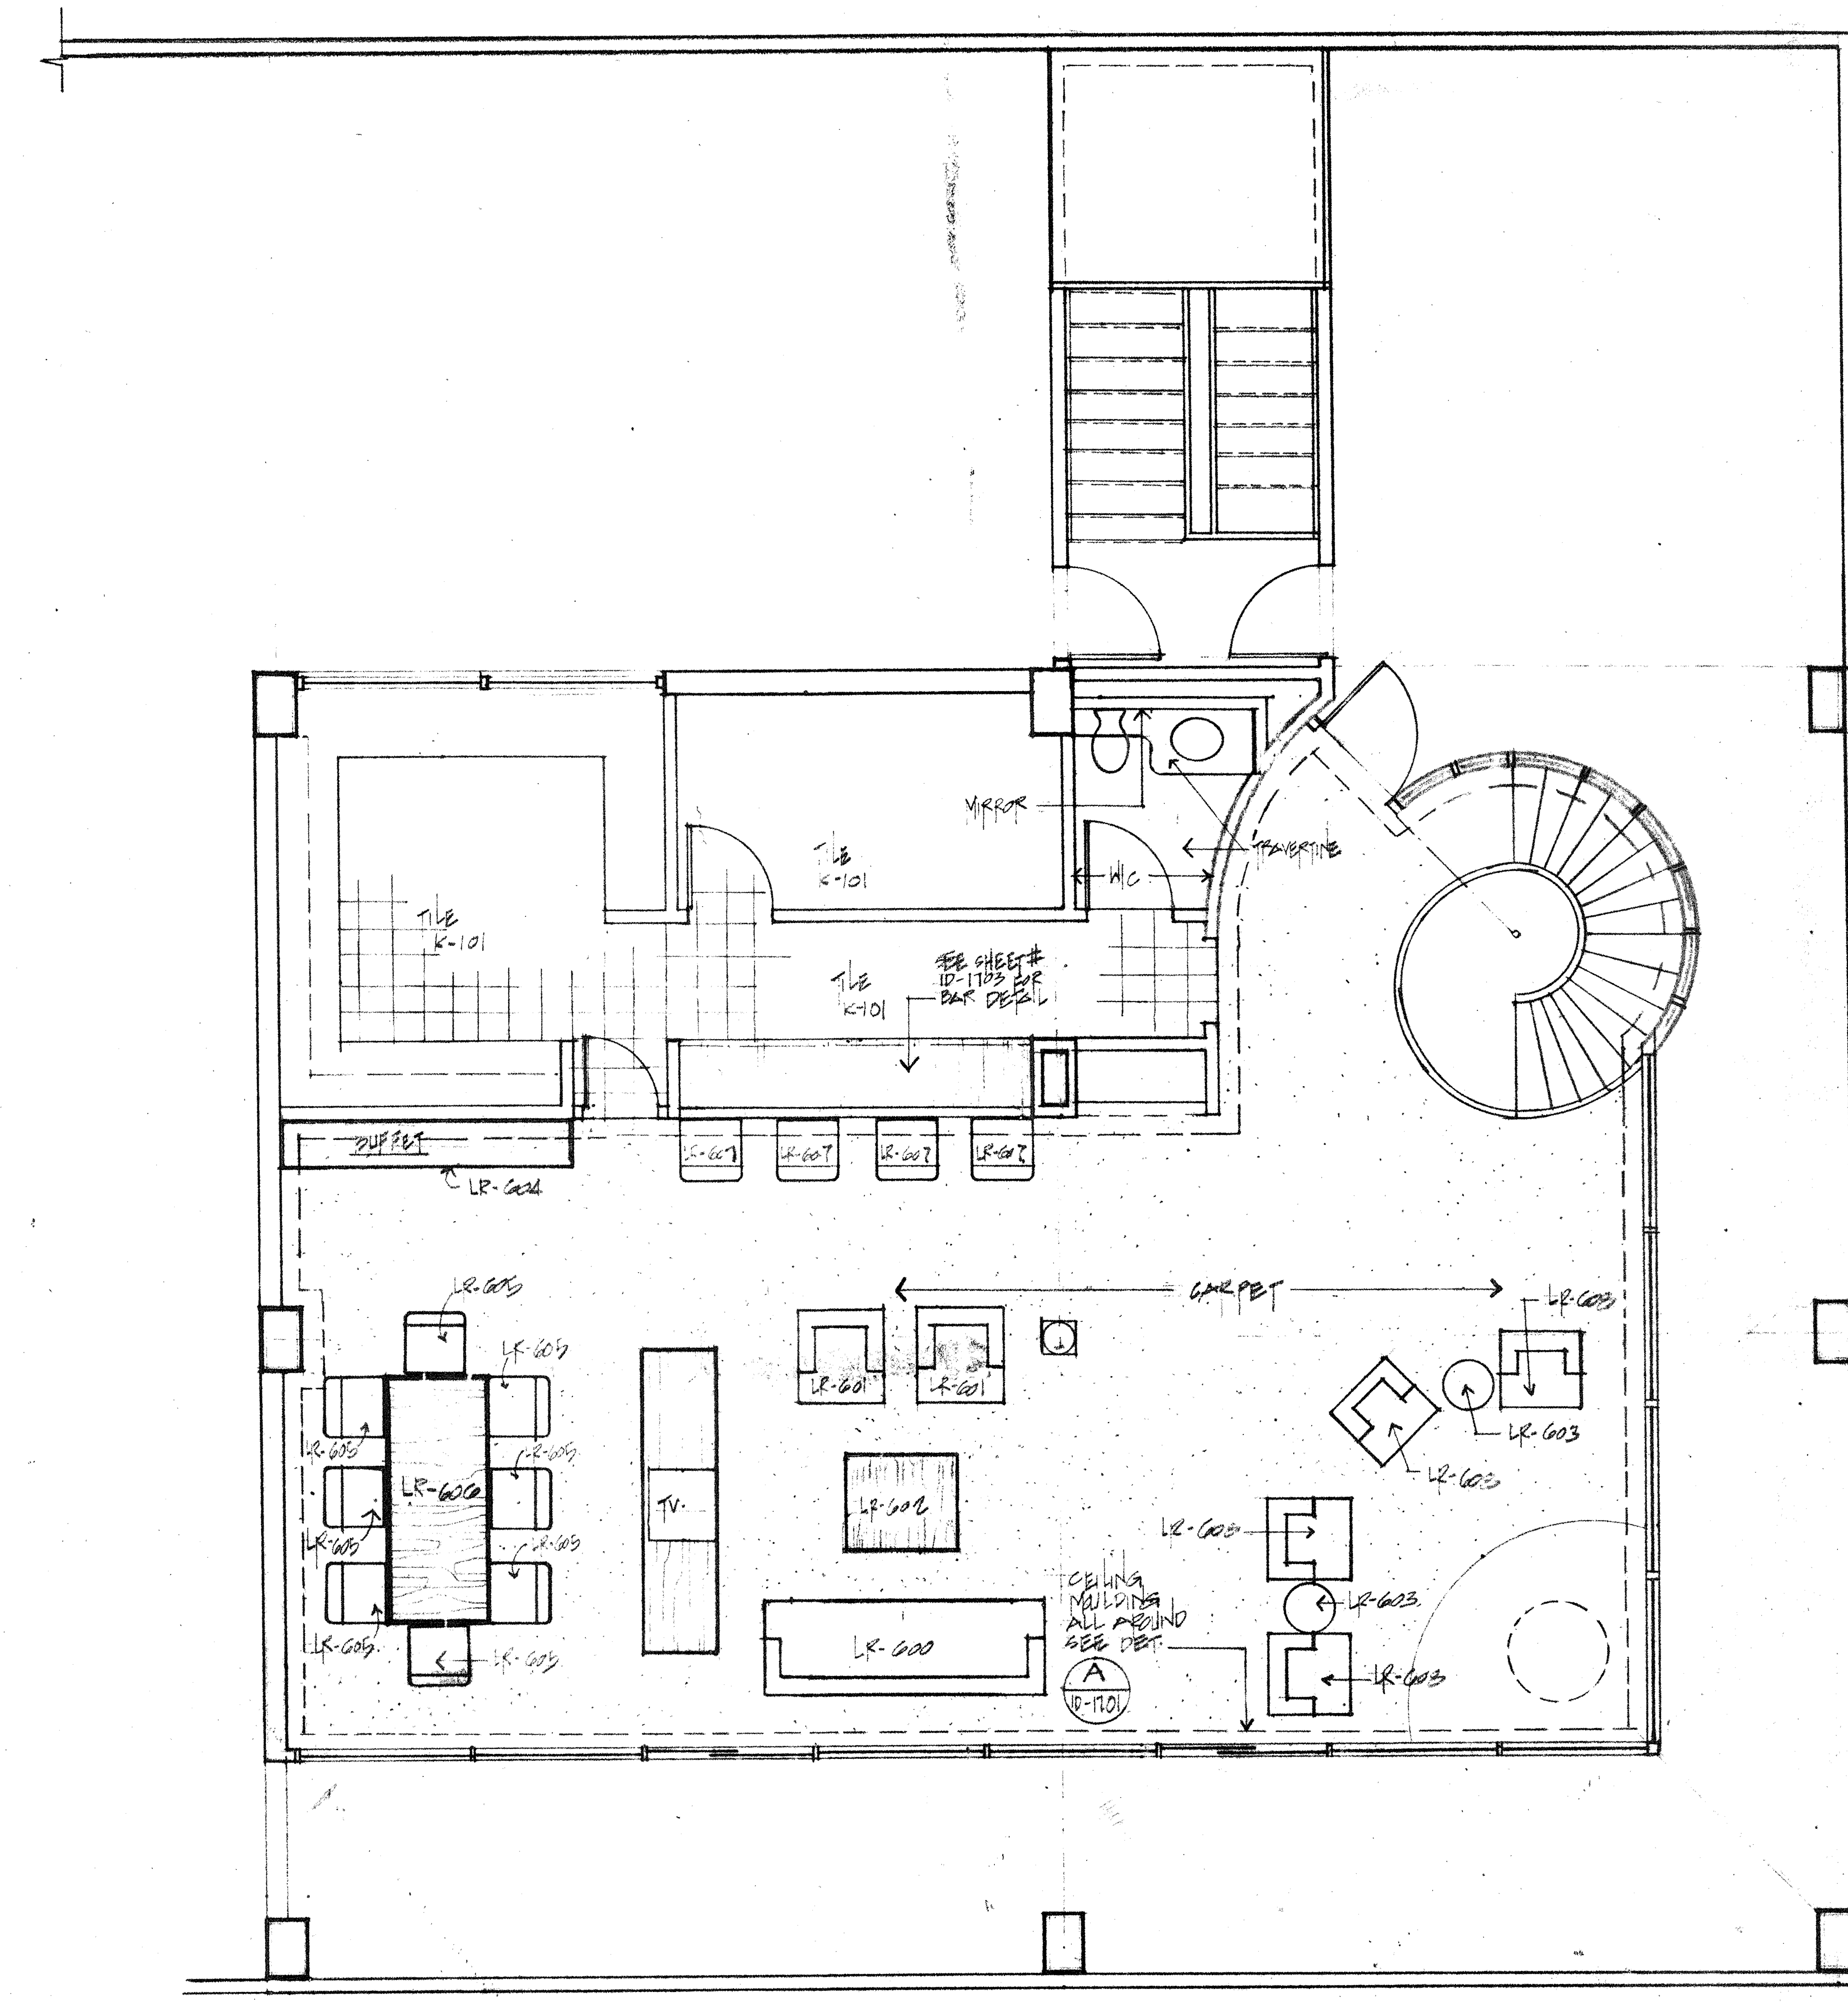

SECOND FLOOR PLAN
SCALE: 1/4"=1'-0"

project no.
revisions

MORRIS—POWELL ASSOCIATES, INC.
interior designers — consultants
4500 biscayne boulevard — suite 200
miami, florida 33137
(305) 576-6551

project
CAPITOL PLAZA HOTEL
FRANKFORT/KENTUCKY
PENTHOUSE FURNITURE LAYOUT

sheet ID-1700
scale: AS SHOWN
date: 6-27-83

ELEVATION 1

SCALE: 1/4"=1'-0"

ELEVATION 2

SCALE: 1/4"=1'-0"

ELEVATION 3

SCALE: 1/4"=1'-0"

ELEVATION 4

SCALE: 1/4"=1'-0"

CEILING MOULDING DETAIL

FULL SCALE

A ID-1701

MORRIS–POWELL ASSOCIATES, INC.
interior designers ——— consultants
2699 biscayne boulevard ——— suite 2
miami, florida 33137
(305) 576-6551

project no.
revisions

project
CAPITOL PLAZA PENTHOUSE
PENTHOUSE / HEIGHTS
DETAILS

sheet ID-1701
scale
date

N87955

ELEVATION ⚠1

SCALE: 3/4" = 1'-0"

⚠1

PLAN OF MASTER BATHROOM VANITY

SCALE: 3/4" = 1'-0"

SECTION - "A-A"

SCALE: 1 1/2" = 1'-0"

ELEVATION ⚠1

SCALE: 3/4" = 1'-0"

PLAN OF DRESSING VANITY

SCALE: 3/4" = 1'-0"

SECTION - "B-B"

SCALE: 1 1/2" = 1'-0"

N81953

MORRIS-POWELL ASSOCIATES, INC.
interior designers ——— consultants
2699 biscayne boulevard ——— suite 2
miami, florida 33137
(305) 576-6551

project no.
revisions

project
CAPITOL PLAZA, FRANKFORT, KENTUCKY
DETAILS

ID-1702
sheet
scale
date

PLAN OF TOILET VANITY
SCALE: 3/4" = 1'-0"

ELEVATION
SCALE: 3/4" = 1'-0"

SECTION "A-A"
SCALE: 1 1/2" = 1'-0"

SECTION "A-A"
SCALE: 3" = 1'-0"

FRONT ELEVATION OF BAR
SCALE: 3/8" = 1'-0"

BACK ELEVATION OF BAR
SCALE: 3/8" = 1'-0"

MORRIS-POWELL ASSOCIATES, INC.
interior designers —— consultants
2699 biscayne boulevard —— suite 2
miami, florida 33137
(305) 576-6551

project no.
revisions

project
CAPITOL PLAZA PENTHOUSE
RENOVATION
DETAILS

D-1703

sheet
scale
date

MORRIS–POWELL ASSOCIATES, INC.
interior designers ——— consultants
2699 biscayne boulevard ——— suite 2
miami, florida 33137
(305) 576-6551

project no.
revisions

CAPITOL PLAZA PENTHOUSE
FRANKFORT, KENTUCKY
DETAILS

ID-1704

sheet
scale
date

ROOM FINISH SCHEDULE

SHEET NO	ROOM NAME	FLOORS	BASE	WALLS				CEILING	HT	REMARKS
				NORTH	SOUTH	EAST	WEST			
ID-C-100	LOWER LOBBY	MAIN ENTRANCE STAIRS SEE CONTROL SHEET # L-100, L-101 & L-102 AREA RUGS SEE CONTROL SHEET # L-103	VARIES	STUCCO FINISH PAINTED SEE CONTROL SHEET # L-300 FOR COLOR	STUCCO FINISH PAINTED SEE CONTROL SHEET # L-300 FOR COLOR	STUCCO FINISH PAINTED SEE CONTROL SHEET # L-300 FOR COLOR	6" TOOL FINISH PAINTED SEE CONTROL SHEET # L-300 FOR COLOR	ACOUSTICAL CEILING TILES PAINTED GRID TO MATCH SEE CONTROL SHEET # L-300 FOR COLOR	+ 12'-0"	VINYL WC TO BE BEHIND MAIN DESK & BELL CART AREA SEE CONTROL SHEET # L-203, L-204) ACOUSTICAL WC TO BE IN TELEPHONE BOOTH AREA SEE CONTROL SHEET # L-205
ID-C-200 ID-C-400	UPPER LOBBY	CARPET. SEE CONTROL SHEET # L-104 & 105	4" OAK STAINED TO MATCH FABRIC & FLEXWOOD	FLEXWOOD VINYL WC - SEE CONTROL SHEET # L-201, L-202) MILLWORK	FLEXWOOD VINYL WC SEE CONTROL SHEET # L-201, L-202) MILLWORK			FLEXWOOD SEE CONTROL SHEET # 201 ACOUSTICAL TILE & SHELVES SEE CONTROL SHEET # L-203 MILLWORK	+ 33'-0" + 40'-0"	
ID-C-100	PIANO BAR	CARPET - SEE CONTROL SHEET # B-100	4" OAK STAINED	STUCCO FINISH PAINTED SEE CONTROL SHEET # B-300	STUCCO FINISH PAINTED SEE CONTROL SHEET # B-300	STUCCO FINISH PAINTED SEE CONTROL SHEET # B-300	STUCCO FINISH PAINTED SEE CONTROL SHEET # B-300	STUCCO FINISH PAINTED SEE CONTROL SHEET # B-300	+ 13'-0"	
ID-300	ADMINISTRATIVE OFFICES	CARPET - SEE CONTROL SHEET # A0-100	4" VINYL	PAINTED SEE CONTROL SHEET # A0-300 & A0-301	PAINTED SEE CONTROL SHEET # A0-300 & A0-301	PAINTED SEE CONTROL SHEET # A0-300 & A0-301	PAINTED SEE CONTROL SHEET # A0-300 & A0-301	ACOUSTICAL CEILING TILE PAINTED SEE CONTROL SHEET # A0-300	+ 8'-0"	ACCENT WALL PAINT SEE CONTROL SHEET # A0-301 - SEE MORRIS-POWELL DRAWING # ID-300 FOR LOCATIONS
ID-C-300	LOBBY BAR	CARPET 2 TYPES - SEE CONTROL SHEET # L-100 & # L-101	4" OAK STAINED TO MATCH FLEXWOOD ACCENT MILLWORK	STUCCO FINISH PAINTED SEE CONTROL SHEET # L-300	STUCCO FINISH PAINTED SEE CONTROL SHEET # L-300	STUCCO FINISH PAINTED SEE CONTROL SHEET # L-300	STUCCO FINISH PAINTED SEE CONTROL SHEET # L-300	FLEXWOOD - SEE CONTROL SHEET # L-203	TO 8'-0"	
ID-C-400	RESTAURANT	CARPET 2 TYPES SEE CONTROL SHEET # K-101 & # K-102 TILE BORDER SEE CONTROL SHEET # K-100	4" OAK STAINED TO MATCH FLEXWOOD ACCENT MILLWORK	VINYL WC 12 TYPES CONTROL SHEET # K-200 & K-201	VINYL WC 12 TYPES CONTROL SHEET # K-200 & K-201	WINDOW TREATMENT SEE CONTROL SHEET # K-400	VINYL WC 12 TYPES SEE CONTROL SHEET # K-200 & K-201	ACOUSTICAL CEILING TILES PAINTED GRID TO MATCH SEE CONTROL SHEET # K-300 FOR COLOR	+ 8'-0" + 10'-0"	SEE MORRIS-POWELL DRAWING # ID-400 FOR LOCATION OF WC K-200, K-201 & K-202 (FLEXWOOD)
ID-C-500	COCKTAIL LOUNGE	CARPET 12 TYPES SEE CONTROL SHEET # CL-100 & CL-101 TILE BORDER SEE CONTROL SHEET # CL-100	4" OAK TILE CAPPED	VINYL WC - SEE CONTROL SHEET # CL-300 MIRROR TRIM IN GRAVITY SEE CONTROL SHEET # CL-400	VINYL WC - SEE CONTROL SHEET # CL-300 & CL-301 FLEXWOOD - SEE CONTROL SHEET # CL-202	VINYL WC - SEE CONTROL SHEET # CL-200 WINDOW TREATMENT - SEE CONTROL SHEET # CL-400	VINYL WC 12 TYPES SEE CONTROL SHEET # CL-200 & CL-201 FLEXWOOD SEE CONTROL SHEET # CL-202	SPECIAL CEILING SYSTEM SEE CONTROL SHEET # CL-300 ACOUSTICAL TILE PAINTED WHITE VINYL COVERED BOARD SEE CONTROL SHEET # CL-105	+ 8'-0" + 10'-0"	SEE MORRIS-POWELL DRAWING # ID-500 FOR LOCATIONS OF WC
ID-E-600	MEETING ROOMS A & B	CARPET SEE CONTROL SHEET # A0-100	4" WOOD PAINTED SEE CONTROL SHEET # A0-300	VINYL WC SEE CONTROL SHEET # VR-201	VINYL WC SEE CONTROL SHEET # VR-201	VINYL WC SEE CONTROL SHEET # VR-600	VINYL WC - SEE CONTROL SHEET # VR-600	DRYWALL PAINTED SEE CONTROL SHEET # VR-200		
ID-C-710	DINING ROOM	CARPET SEE CONTROL SHEET # CR-100	4" VINYL	VINYL WC - SEE CONTROL SHEET # GR-200, GR-201, GR-202	VINYL WC SEE CONTROL SHEET # GR-200, GR-201, GR-202	VINYL WC SEE CONTROL SHEET # GR-200, GR-201 & GR-202	VINYL WC SEE CONTROL SHEET # GR-200, GR-201 & GR-202	ACOUSTICAL TILE PAINTED SEE CONTROL SHEET # GR-300	+ 9'-0"	SEE MORRIS-POWELL DRAWING # ID-701 FOR WC LOCATIONS
ID-C-800	GALLERY	CARPET SEE CONTROL SHEET # G-100	4" OAK STAINED SEE CONTROL SHEET # G-300	VINYL WC - SEE CONTROL SHEET # G-200	VINYL WC - SEE CONTROL SHEET # G-200	VINYL WC SEE CONTROL SHEET # G-600	WINDOW TREATMENT SEE CONTROL SHEET # G-400	DRYWALL PAINTED SEE CONTROL SHEET # G-300		ACOUSTICAL WC IN TELEPHONE BOOTH AREA SEE CONTROL SHEET # G-201
ID-D-1002	PRE-FUNCTION AREA	CARPET SEE CONTROL SHEET # P-100 & P-101	4" OAK STAINED SEE CONTROL SHEET # P-300	VINYL WC SEE CONTROL SHEET # P-200	VINYL WC SEE CONTROL SHEET # P-200	VINYL WC SEE CONTROL SHEET # P-200 & P-201	WINDOW TREATMENT SEE CONTROL SHEET # P-400	DRYWALL - PAINTED SEE CONTROL SHEET # P-300		SEE MORRIS-POWELL DRAWING # ID-900 & ID-1001 FOR WC LOCATIONS
ID-C-1000	BALLROOM	CARPET - 2 TYPES SEE CONTROL SHEET # B-100 & B-101	4" OAK STAINED SEE CONTROL SHEET # B-300	VINYL WC SEE CONTROL SHEET # B-200 & B-201	VINYL WC - SEE CONTROL SHEET # B-200 - B-201	VINYL WC SEE CONTROL SHEET # B-200 - B-201	VINYL WC SEE CONTROL SHEET # B-200 & B-201	INTERIOR PLASTER OR DRYWALL PAINTED SEE CONTROL SHEET # B-300	VARIES	SEE MORRIS-POWELL DRAWING # ID-1001 FOR LOCATIONS OF WC.
ID-C-1100	POOL AREA POOL	INDOOR OUTDOOR CARPET - SEE CONTROL SHEET # PA P-100		STUCCO - PAINTED SEE CONTROL SHEET # PA P-300	STUCCO FINISH PAINTED SEE CONTROL SHEET # PA P-300	STUCCO FINISH - PAINTED SEE CONTROL SHEET # PA P-300	STUCCO FINISH - PAINTED SEE CONTROL SHEET # PA P-300			
ID-C-1105	POOL AREA EXERCISE ROOM	INDOOR OUTDOOR CARPET - SEE CONTROL SHEET # PA E-100	4" VINYL	VINYL WC - SEE CONTROL SHEET # PA E-200	VINYL WC - SEE CONTROL SHEET # PA E-200	VINYL WC - SEE CONTROL SHEET # PA E-200	MIRROR	ACOUSTICAL CEILING TILES (WHITE UNPAINTED)		
ID-C-1120	POOL AREA EQUIP. ROOM	VINYL SHEETS - TILE - SEE CONTROL SHEET # PA ER-100								
ID-C-1130	POOL AREA MENS ROOM	TILE - SEE CONTROL SHEET # PA M-100	TILE - SEE CONTROL SHEET # PA M-100	TILE - SEE CONTROL SHEET # PA M-100	TILE - SEE CONTROL SHEET # PA M-200	TILE - SEE CONTROL SHEET # PA M-200	TILE - SEE CONTROL SHEET # PA M-200	ACOUSTICAL CEILING (WHITE) UNPAINTED		
ID-C-1140	POOL AREA WOMENS ROOM	TILE - SEE CONTROL SHEET # PA W-100	TILE - SEE CONTROL SHEET # PA W-100	TILE - SEE CONTROL SHEET # PA W-200	TILE SEE CONTROL SHEET # PA W-200	TILE - SEE CONTROL SHEET # PA W-200	TILE - SEE CONTROL SHEET # PA W-200	ACOUSTICAL CEILING (WHITE) UNPAINTED		
ID-C-1200	PUBLIC TOILET "A" WOMEN	TILE - SEE CONTROL SHEET # R-100	TILE - SEE CONTROL SHEET # R-100	VINYL WC - SEE CONTROL SHEET # R-200	VINYL WC - SEE CONTROL SHEET # R-200	VINYL WC - SEE CONTROL SHEET # R-200	VINYL WC - SEE CONTROL SHEET # R-200	ACOUSTICAL CEILING TILES (WHITE) UNPAINTED		
ID-C-1900	PUBLIC TOILET "A" MEN	TILE - SEE CONTROL SHEET # M-100	TILE - SEE CONTROL SHEET # M-100	VINYL WC - SEE CONTROL SHEET # M-200	V-200 & TILE SEE CONTROL SHEET # M-100	VINYL WC - SEE CONTROL SHEET # M-200	VINYL WC SEE CONTROL SHEET # M-200	ACOUSTICAL CEILING TILES (WHITE) UNPAINTED		
ID-C-1800	PUBLIC TOILET "B" WOMEN	TILE - SEE CONTROL SHEET # R-100	TILE - SEE CONTROL SHEET # R-100	VINYL WC - SEE CONTROL SHEET # R-200 FOR LOUNGE AREA & R-201 FOR TOILET AREA	VINYL WC - SEE CONTROL SHEET # R-200 FOR LOUNGE & R-201 FOR TOILET AREA	VINYL WC - SEE CONTROL SHEET # R-200 FOR LOUNGE R-201 FOR TOILET AREA	VINYL WC SEE CONTROL SHEET # R-200 FOR LOUNGE & R-201 FOR TOILET AREA	ACOUSTICAL CEILING TILES (WHITE) UNPAINTED		
ID-C-1800	PUBLIC TOILETS "B" MEN	TILE - SEE CONTROL SHEET # M-100	TILE - SEE CONTROL SHEET # M-100	VINYL WC - SEE CONTROL SHEET # M-200	VINYL WC - SEE CONTROL SHEET # M-200 & TILE SEE CONTROL SHEET # M-100	VINYL WC SEE CONTROL SHEET # M-200	VINYL WC SEE CONTROL SHEET # M-200 & TILE SEE CONTROL SHEET # M-100	ACOUSTICAL CEILING TILES (WHITE) UNPAINTED		
ID-C-1400	TYP GUEST CORRIDOR	CARPET - SEE CONTROL SHEET # GC-100 & GC-101	4" WOOD PAINTED SEE CONTROL SHEET # GC-300	VINYL WC SEE CONTROL SHEET # GC-200, 201 FLOORS 2,4,6,8) # GC-203 204 (FLOORS 3,5,7)	VINYL WC SEE CONTROL SHEET # GC-200, 201 (FLOORS 2,4,6,8) # GC-203, 204 (FLOORS 3,5,7)	VINYL WC SEE CONTROL SHEET # GC-200, 201, 202 (FLOORS 2,4,6,8) & GC-203, 204, 205 (FLOORS 3,5,7)	VINYL WC EE CONTROL SHEET # GC-200, 201, 202 (FLOORS 2,4,6,8) & GC-203, 204, 205 (FLOORS 3,5,7)	DRYWALL PAINTED SEE CONTROL SHEET # GC-300 (FLOORS 2,3,4,5,6,7,8) & 8TH FLOOR - ACOUSTICAL TILE PAINTED SEE CONTROL SHEET # GC-300		SEE MORRIS-POWELL DRAWING # ID-C-1400 FOR LOCATION OF WC # GC-200, 201, 202, 203, 204 & 205
	GAME ROOM	CARPET - SEE CONTROL SHEET # GR-100	4" VINYL	VINYL WC SEE CONTROL SHEET # GR-200	VINYL WC SEE CONTROL SHEET # GR-200	VINYL WC SEE CONTROL SHEET # GR-200	VINYL WC SEE CONTROL SHEET # GR-200	ACOUSTICAL TILE (WHITE) UNPAINTED		
	LOBBY PARKING GARAGE	~~PAVERS~~ VARIES - SEE CONTROL SHEET # L-101 STAIRS - CARPET SEE CONTROL SHEET # L-100	~~PAVERS~~ VARIES	STUCCO - PAINTED SEE CONTROL SHEET # L-300	STUCCO PAINTED SEE CONTROL SHEET # L-300	STUCCO PAINTED SEE CONTROL SHEET # L-300	STUCCO PAINTED SEE CONTROL SHEET # L-300			

this is now travertine see Ed Noble Title

project no.
revisions
(1) 10-3-88

MORRIS-POWELL ASSOCIATES, INC.
interior designers — consultants
4500 biscayne boulevard — suite 200
miami, florida 33137
(305) 576-6551

project
CAPITAL PLAZA HOTEL
FRANKFORT, KENTUCKY
FINISH SCHEDULE

ID. 1000
sheet
scale
date