AMENDMENT #2 – RFP#083118

Department of Parks
Lake Barkley Campground

Please find attached the following supplemental information pertaining to the campground at Lake Barkley State Resort Park:

- Occupancy Report by Site Type – 2014
- Occupancy Report by Site Type – 2015
- Occupancy Report by Site Type – 2016
- Profit/Loss for Campground – FY 17 & 18
- Site utility drawings for Lake Barkley State Resort Park campground

Official Answer to Questions:

Q: Can you provide a survey or GIS information identifying campground boundaries?

A: The Department of Parks intentionally did not identify the boundaries of the campground, in case an offeror was interested in expanding the campground. Please see IV.H. located within RFP#083118:

H. Proposed Sublease Site and Subsurface Conditions
The Commonwealth shall sublease to the Successful Offeror the necessary property to renovate, operate, maintain, and potentially expand the campground premises, as well as ingress/egress thereto. The precise extent of property to be subleased shall be negotiated with the Successful Offeror prior to execution of the sublease agreement and documented in said agreement. The Successful Offeror is responsible for all other due diligence investigations, including sub-surface conditions, and all costs associated therewith, at the designated campground site.

Q: Does your project require a playground and if so how do I obtain the specs for that?

A: The existing campground contains a playground, which the successful Offeror would be required to maintain and which may or may not be improved by thee successful Offeror. There are no specs for the existing or an improved playground; specifications will need to be provided by and at the expense of the successful Offeror and should meet all local, state and federal laws, codes, guidelines.

The proposal receipt date for RFP#083118 is hereby extended by four weeks, from August 31, 2018 to **September 28, 2018 @ 2:30 p.m**.

All other terms and conditions of RFP#083118 remain the same.

END OF AMENDMENT#2 – RFP#083118

Occupancy Report - by Site Type (OPS-OCC-003)

Run Date and Time: Aug 02 2018 3:23:33 PM EDT

Location: Kentucky Department of Parks/Parks/Resort Park/LAKE BARKLEY STATE RESORT PARK

Start Date: 01/01/2014 **End Date:** 12/31/2014 **Group by Area/Loop:** No

Report Type: Summary **Reservation Type:** All **Site Status:** Active

Report By: Site Type **Include Sites:** All

Site Type	# of Sites	# of Site Nights	# of Avail Nights	# of Nights Occupied	% Utilized	% Occupied	# of People
LAKE BARKLEY STATE RESORT PARK							
Standard Electric	74	27,010	15,825	1,676	6.21%	10.59%	1,685
Standard No Electric	5	1,825	1,070	54	2.96%	5.05%	90
Total LAKE BARKLEY STATE RESORT PARK	**79**	**28,835**	**16,895**	**1,730**	**6.00%**	**10.24%**	**1,775**

Note: Report excludes nights for cancelled reservations or no-shows. If the % Occupied value is greater than 100%, it's due to closed sites that are still booked. If the Open value is less than 0, it's also due to closed sites that are still booked for that day.

Occupancy Report - by Site Type (OPS-OCC-003)

Run Date and Time: Aug 02 2018 3:24:02 PM EDT

Location: Kentucky Department of Parks/Parks/Resort Park/LAKE BARKLEY STATE RESORT PARK

Start Date: 01/01/2015 **End Date:** 12/31/2015 **Group by Area/Loop:** No

Report Type: Summary **Reservation Type:** All **Site Status:** Active

Report By: Site Type **Include Sites:** All

Site Type	# of Sites	# of Site Nights	# of Avail Nights	# of Nights Occupied	% Utilized	% Occupied	# of People
LAKE BARKLEY STATE RESORT PARK							
Standard Electric	74	27,010	15,535	1,718	6.36%	11.06%	1,871
Standard No Electric	5	1,825	1,075	35	1.92%	3.26%	61
Total LAKE BARKLEY STATE RESORT PARK	**79**	**28,835**	**16,610**	**1,753**	**6.08%**	**10.55%**	**1,932**

Note: Report excludes nights for cancelled reservations or no-shows. If the % Occupied value is greater than 100%, it's due to closed sites that are still booked. If the Open value is less than 0, it's also due to closed sites that are still booked for that day.

Occupancy Report - by Site Type (OPS-OCC-003)

Run Date and Time: Aug 02 2018 3:24:32 PM EDT

Location: Kentucky Department of Parks/Parks/Resort Park/LAKE BARKLEY STATE RESORT PARK

Start Date: 01/01/2016 **End Date:** 12/31/2016 **Group by Area/Loop:** No

Report Type: Summary **Reservation Type:** All **Site Status:** Active

Report By: Site Type **Include Sites:** All

Site Type	# of Sites	# of Site Nights	# of Avail Nights	# of Nights Occupied	% Utilized	% Occupied	# of People
LAKE BARKLEY STATE RESORT PARK							
Standard Electric	74	27,084	15,567	1,809	6.68%	11.62%	1,981
Standard No Electric	5	1,830	1,070	40	2.19%	3.74%	66
Total LAKE BARKLEY STATE RESORT PARK	**79**	**28,914**	**16,637**	**1,849**	**6.39%**	**11.11%**	**2,047**

Note: Report excludes nights for cancelled reservations or no-shows. If the % Occupied value is greater than 100%, it's due to closed sites that are still booked. If the Open value is less than 0, it's also due to closed sites that are still booked for that day.

Lake Barkley Campground P&L Summary - FY17 & FY18

		2017 Actual	2018 Actual	
Revenue				
	Sales Receipts*	$ 58,627	$ 48,786	
Total Net Revenues		$ 58,627	$ 48,786	
	Total Personnel Costs:	$ 22,335	$ 22,306	
	Utilities And Heating Fuels	$ -	$ -	Paid at the total park level
	Rentals	0	250	
	Miscellaneous Services	0	962	
	Items For Resale	792	1,006	
	Supplies	1,180	1,620	
	Travel Exp & Exp Allowances	34	0	
	Misc Commodities & Other Exp	723	1,688	
	Total Operating Costs:	$ 2,729	$ 5,526	
Total Expenditures		$ 25,065	$ 27,832	
Profit/Loss		$ 33,562	$ 20,954	

COMMONWEALTH OF KENTUCKY

DEPARTMENT OF FINANCE

DIVISION OF ENGINEERING

CAMPGROUND ELECTRICIAL SERVICE
LAKE BARKLEY STATE RESORT PARK

CADIZ, KENTUCKY

DRAWING INDEX

Sheet	Title
1	Electricial Layout Plan
2	Detail Drawings

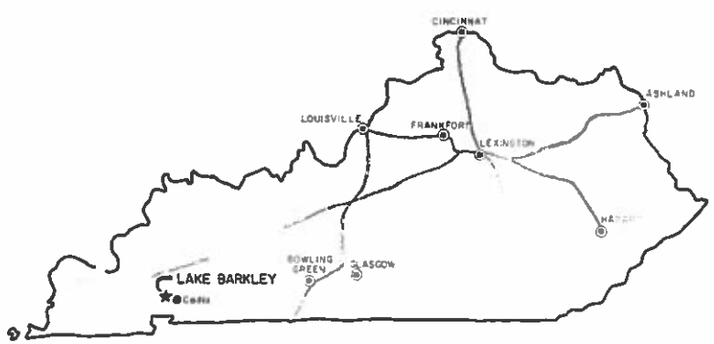

VICINITY MAP

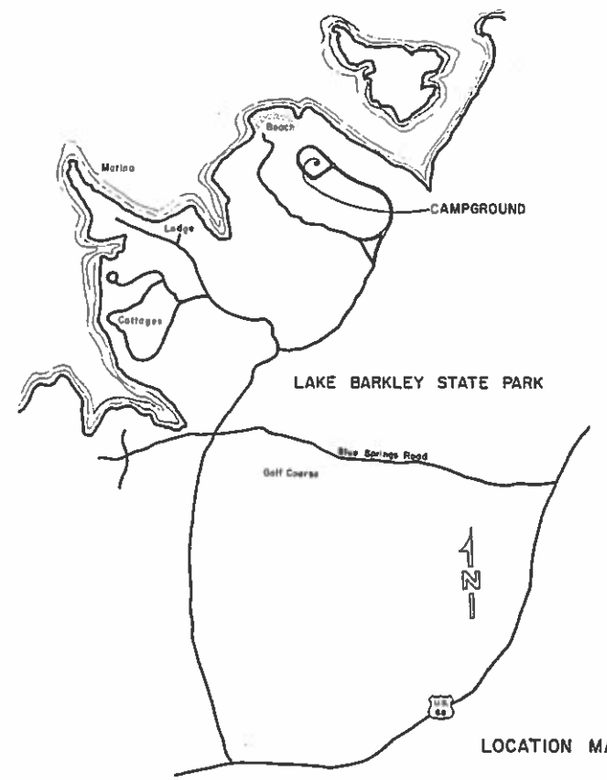

LOCATION MAP

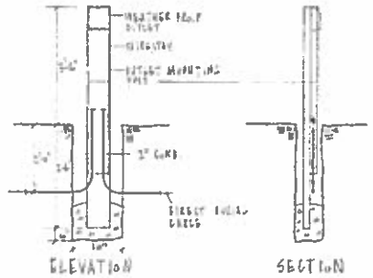

SITE OUTLET MOUNTING DETAIL NO SCALE

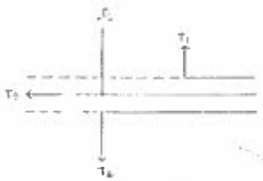

PHASE LOADING

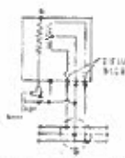

TRANSFORMER WIRING DIAGRAM

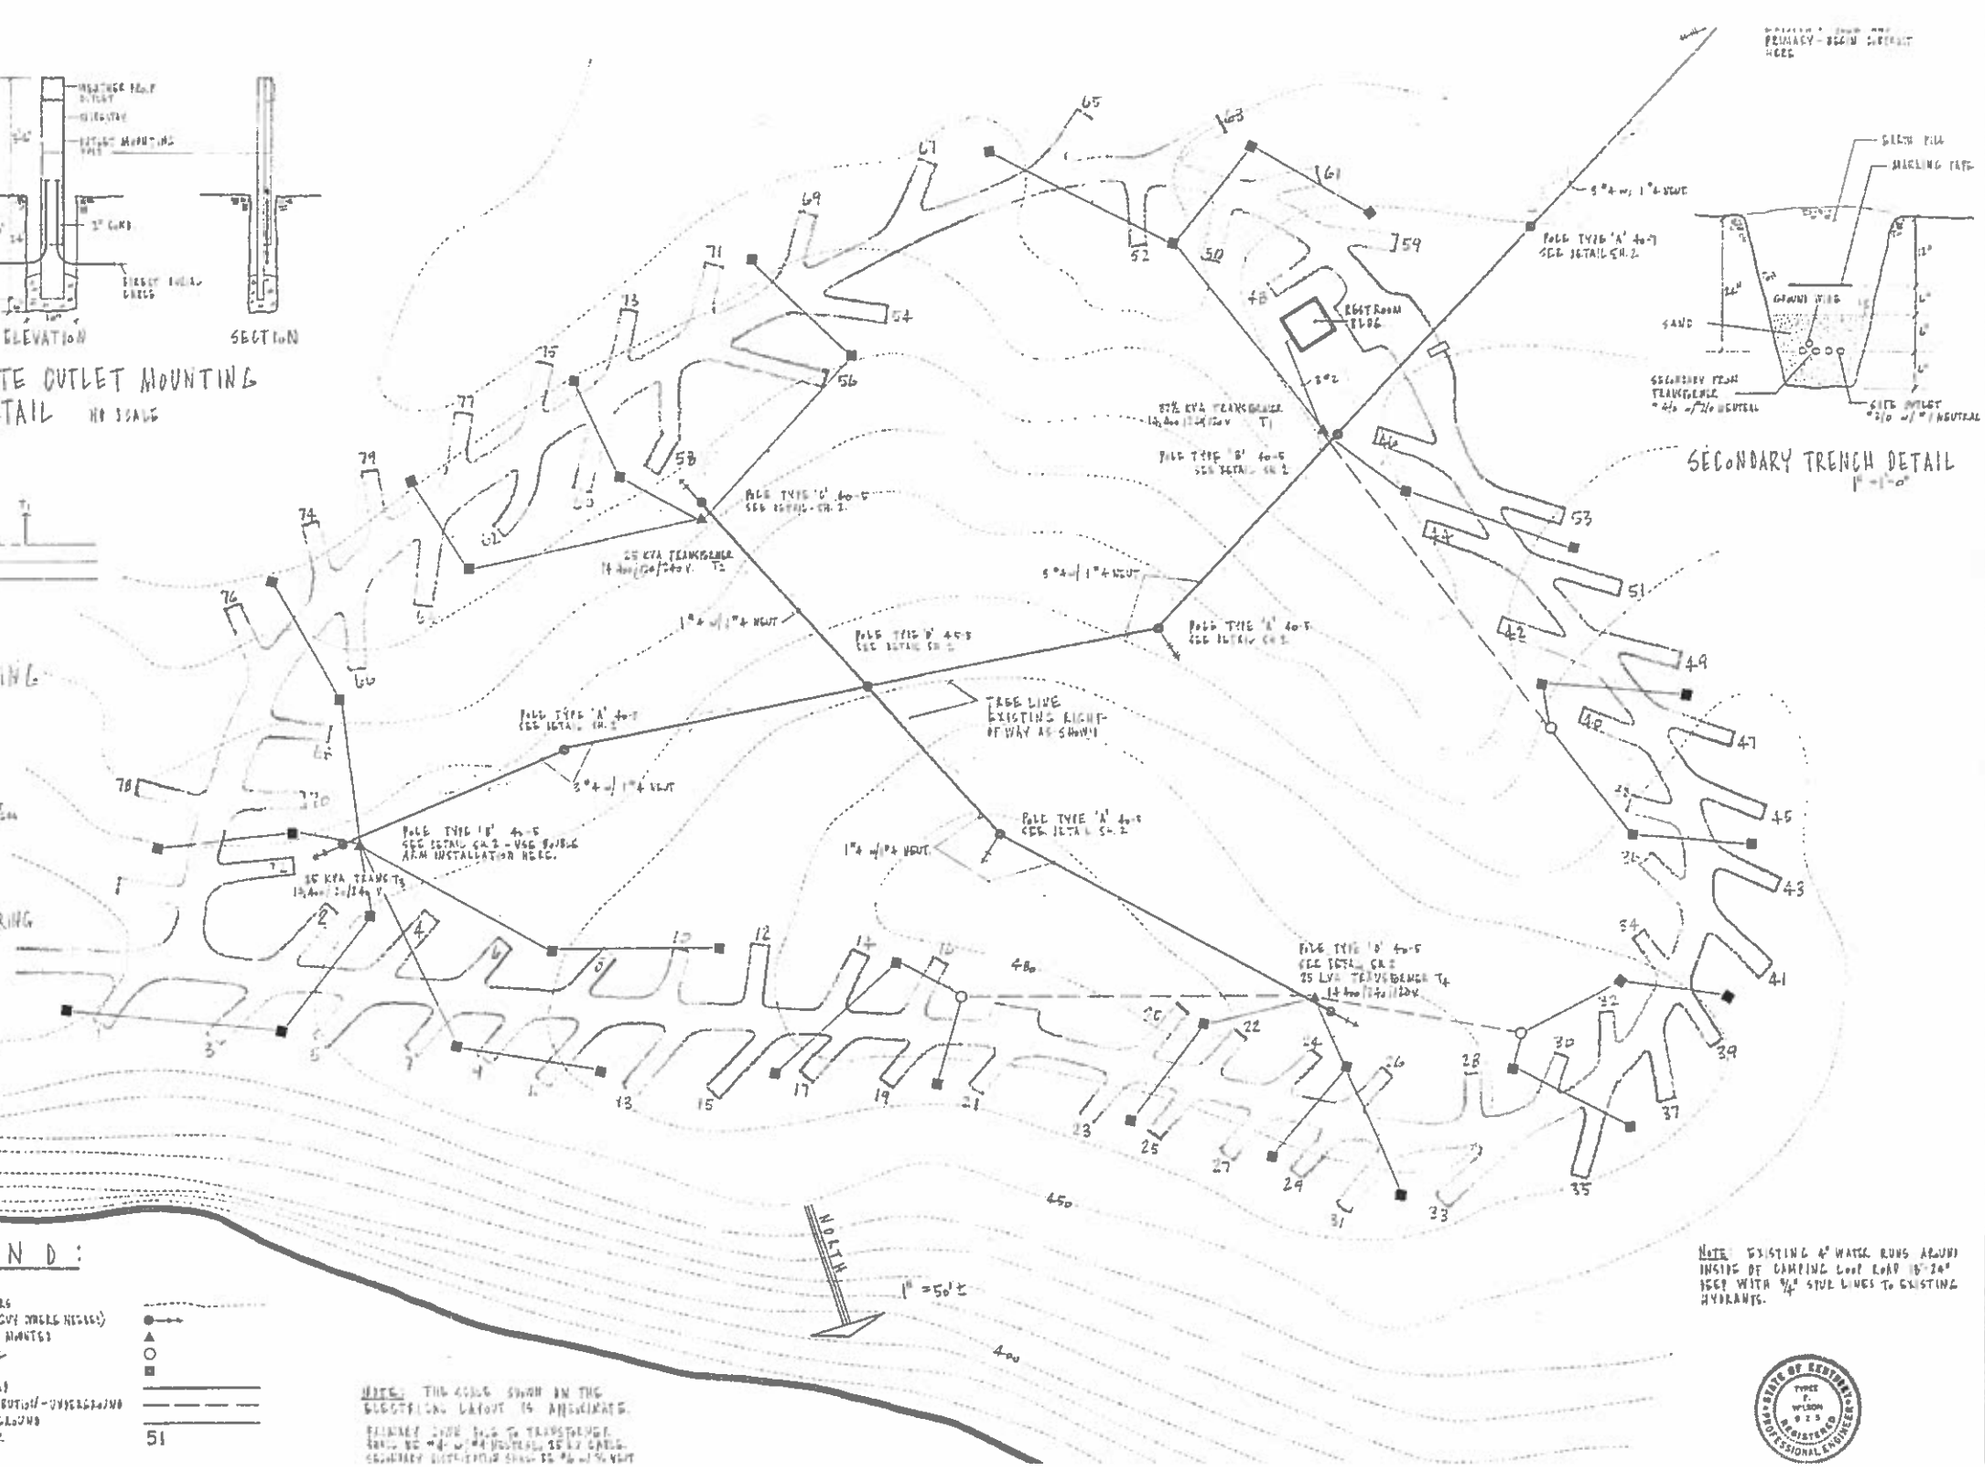

COMMONWEALTH OF KENTUCKY
DEPARTMENT OF PARKS

CAMPGROUND ELECTRIC SERVICE
LAKE BARKLEY STATE RESORT PARK

LAYOUT PLAN

DESIGNED BY	
DRAWN BY	G.B.L.
CHECKED BY	
REVISIONS	
	4426-4
SCALE	AS SHOWN
DATE	OCT. '72
SHEET NUMBER	1 OF 2

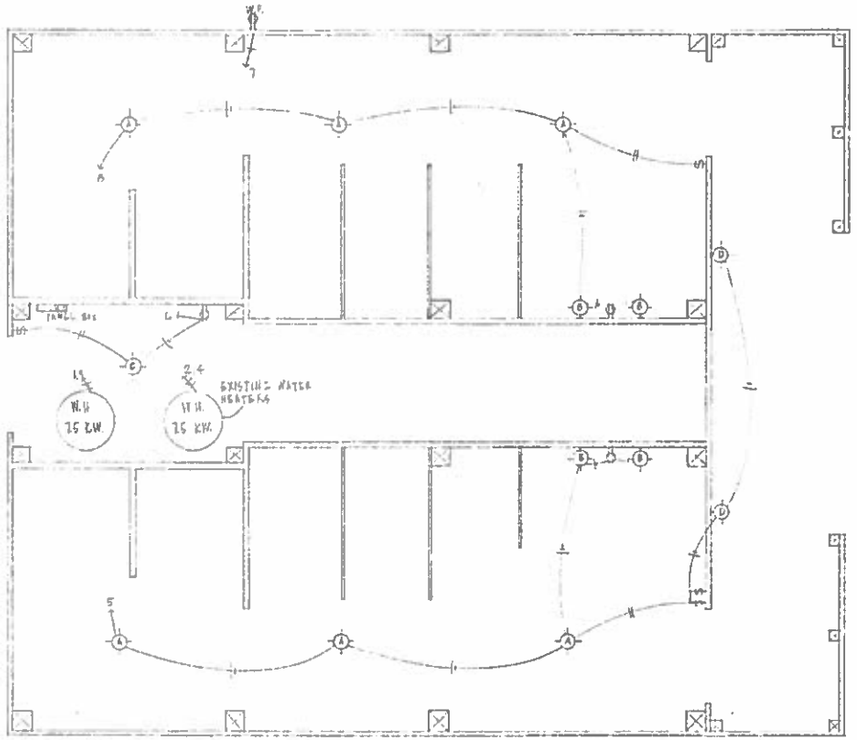

RESTROOM BLDG. ELECTRICAL PLAN 1/2"=1'-0"

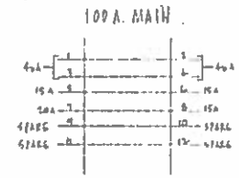

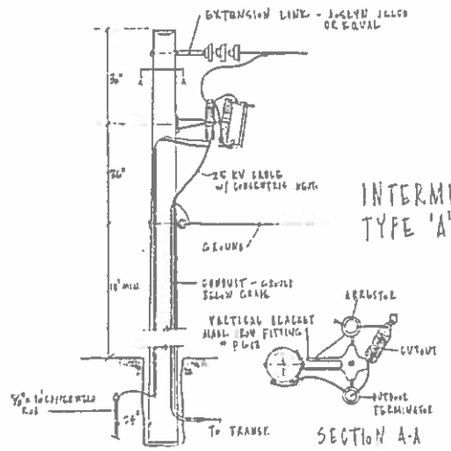

POLE TYPE 'C'

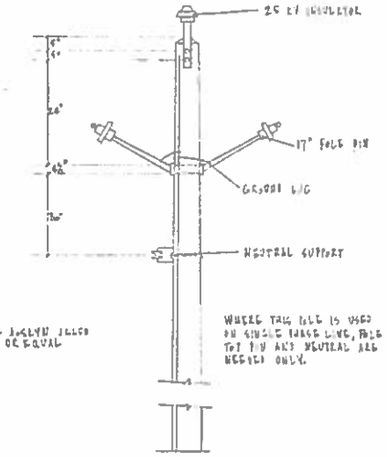

INTERMEDIATE STRUCTURE TYPE 'A'

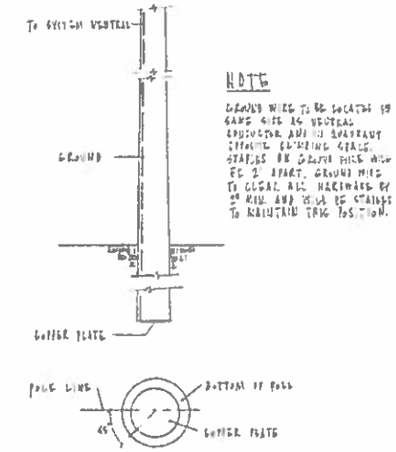

NOTE


POLE GROUNDING DETAIL INTERMEDIATE STRUCTURE

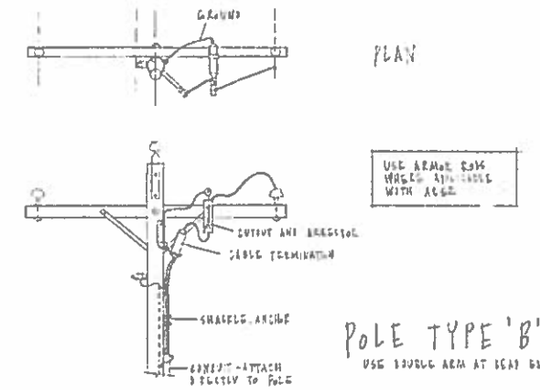

POLE TYPE 'B'

USE DOUBLE ARM AT DEAD END

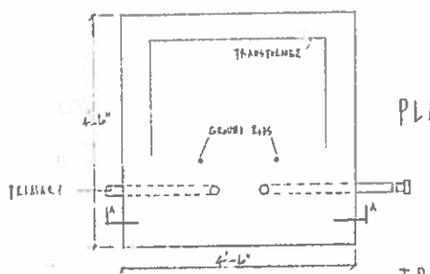

PLAN

TRANSFORMER PAD 3/4"=1'-0"

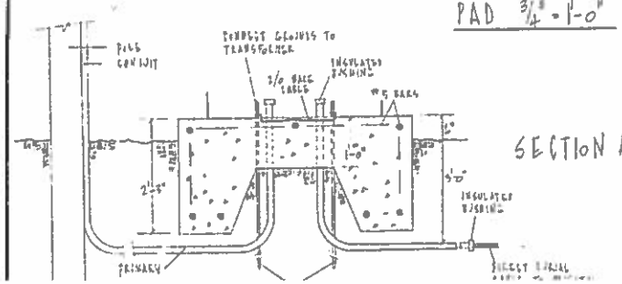

SECTION A-A

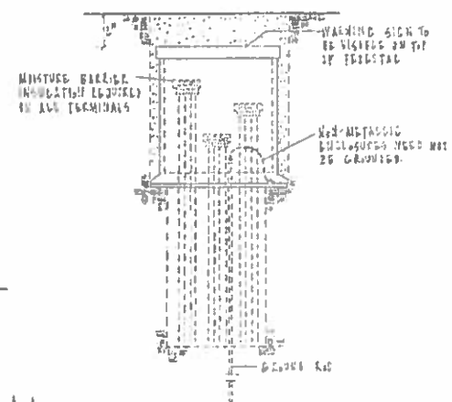

MULTI-SERVICE PEDESTAL BURIED TYPE

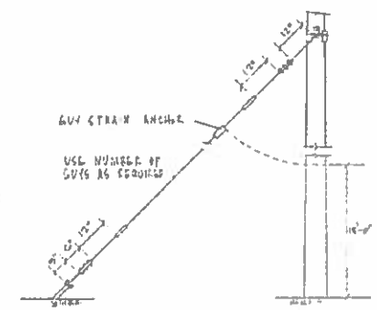

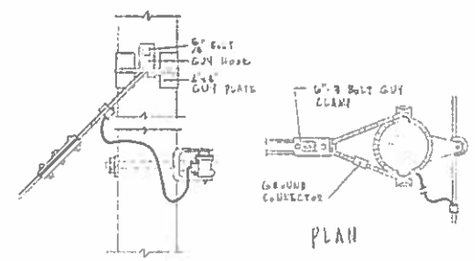

PLAN

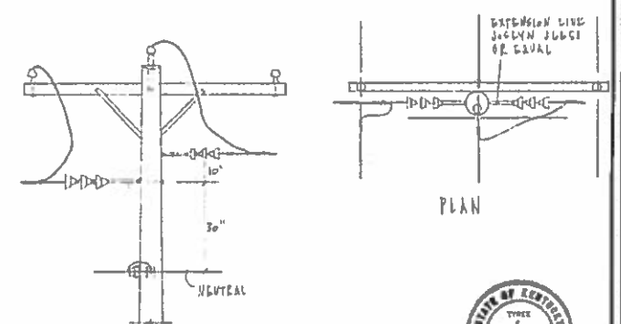

PLAN

POLE TYPE 'D'

COMMONWEALTH OF KENTUCKY — DEPARTMENT OF PARKS

CAMPGROUND ELECTRIC SERVICE
LAKE BARKLEY STATE RESORT PARK

DETAILS

DESIGNED BY
DRAWN BY G.A.C.
CHECKED BY
REVISIONS
SCALE AS SHOWN
DATE OCT. '72
SHEET NUMBER 2 OF 2

STATE OF KENTUCKY — TYRE F. WILSON — REGISTERED PROFESSIONAL ENGINEER

RR Bldg 1987

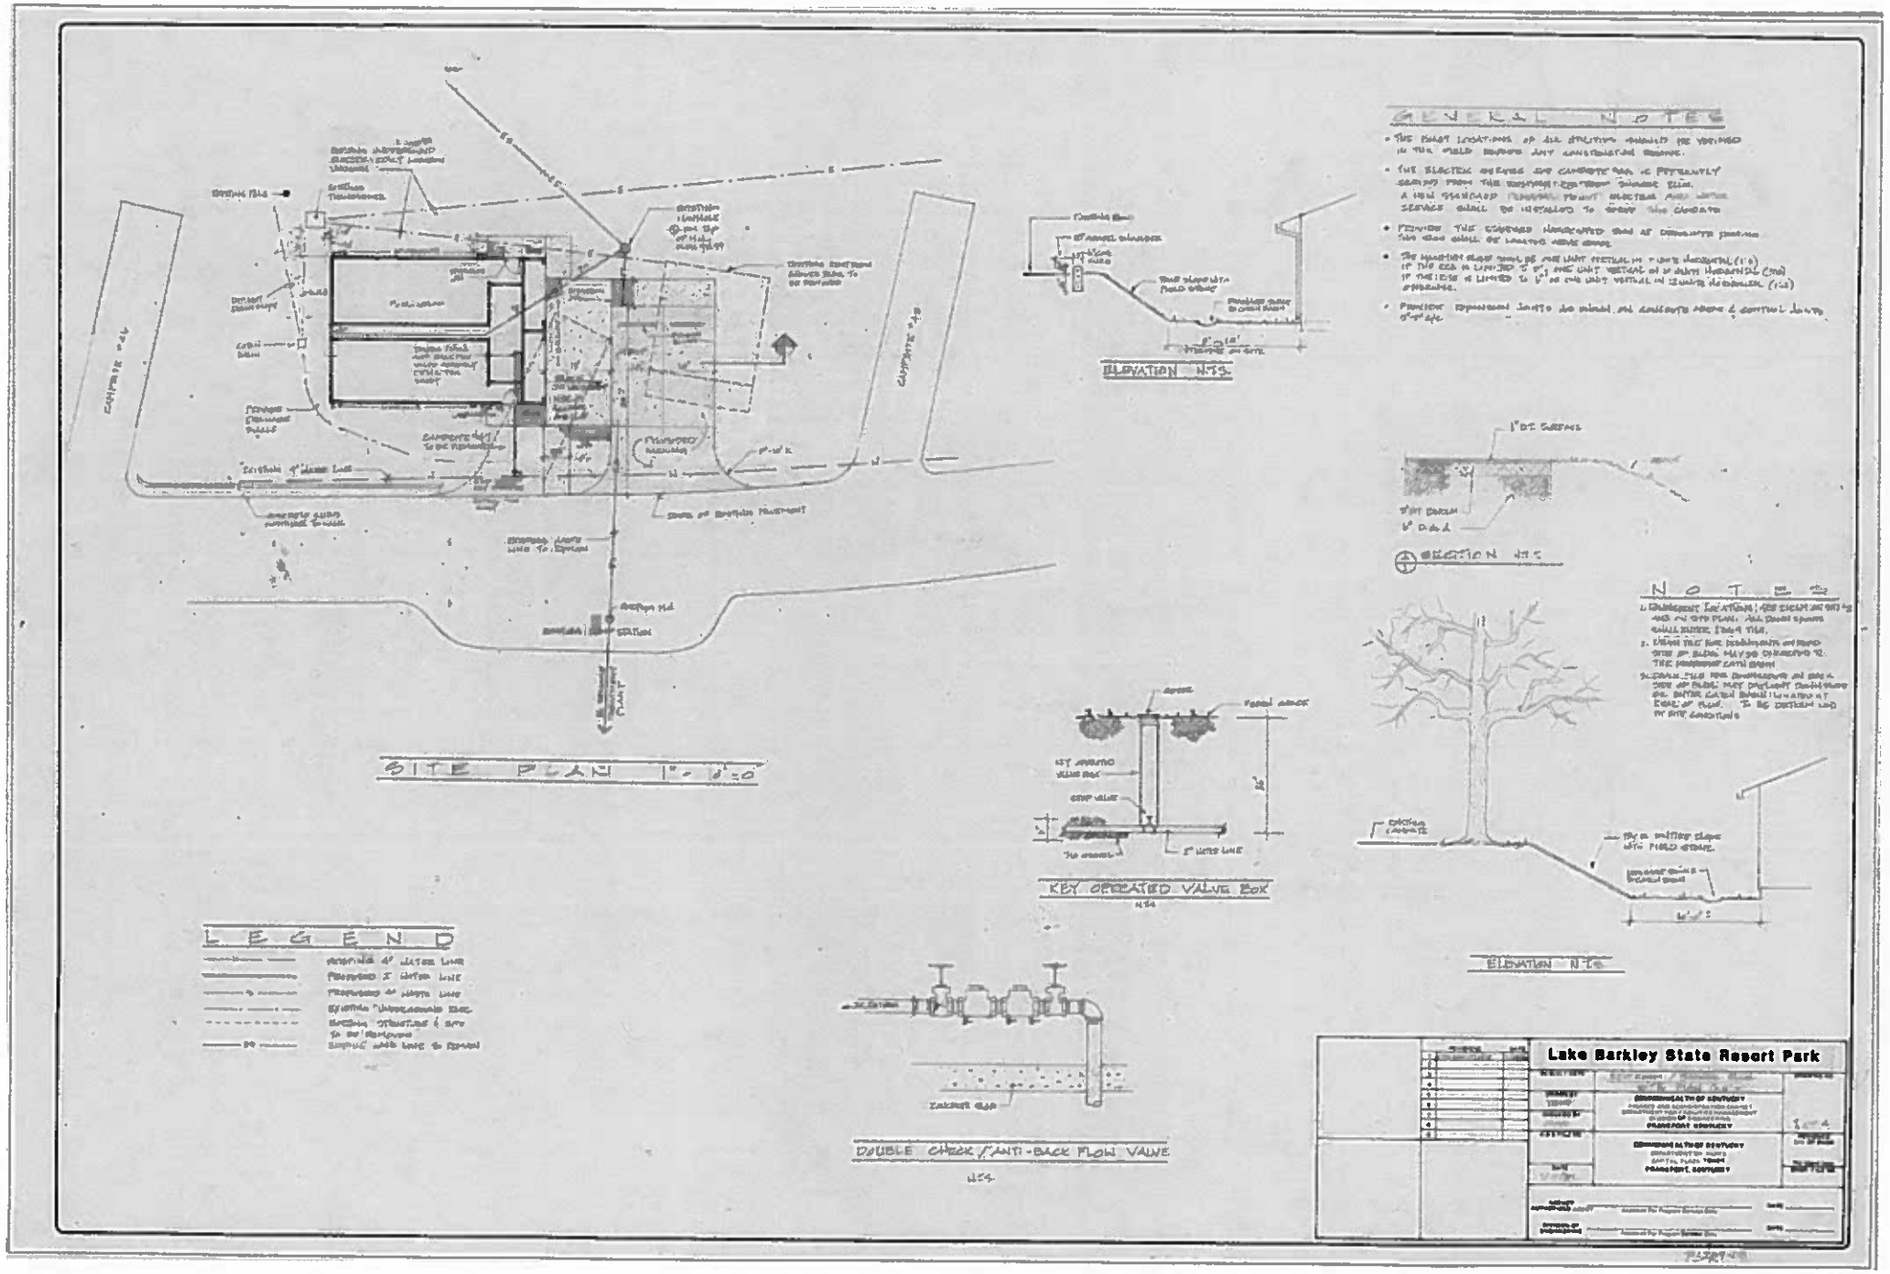
SITE PLAN 1" = 1'-0"
GENERAL NOTES
ELEVATION N.T.S.
SECTION N.T.S.
NOTES
KEY OPERATED VALVE BOX
ELEVATION N.T.S.
LEGEND
DOUBLE CHECK / ANTI-BACK FLOW VALVE
N.T.S.
Lake Barkley State Resort Park

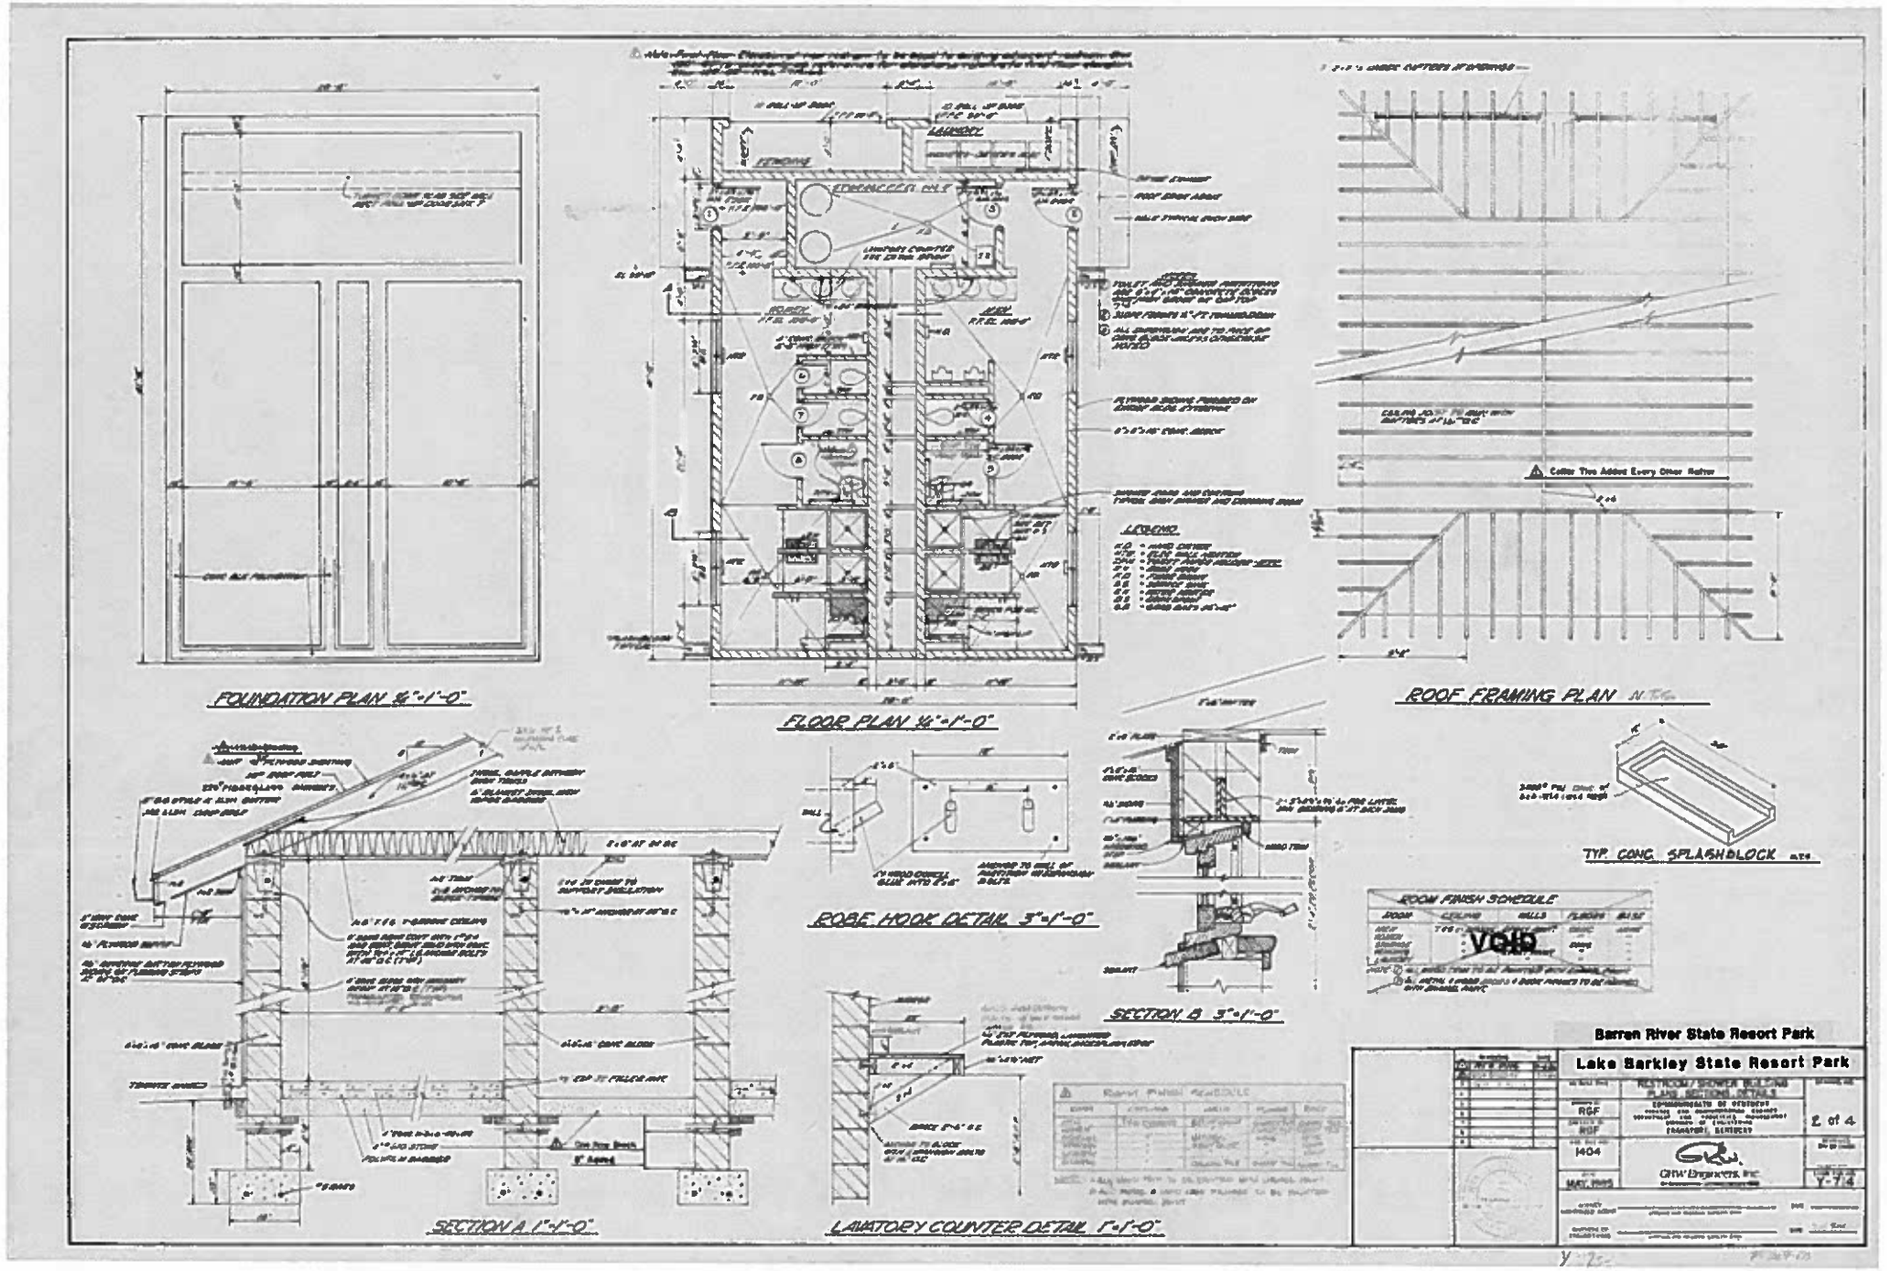
FOUNDATION PLAN 1/4"=1'-0"
FLOOR PLAN 1/4"=1'-0"
ROOF FRAMING PLAN
LEGEND
Collar Tie Added Every Other Rafter
TYP. CONC. SPLASHBLOCK
ROBE HOOK DETAIL 3"=1'-0"
SECTION B 3"=1'-0"
ROOM FINISH SCHEDULE
VOID
SECTION A 1"=1'-0"
LAVATORY COUNTER DETAIL 1"=1'-0"
Barren River State Resort Park
Lake Barkley State Resort Park
RESTROOM/SHOWER BUILDING
PLANS, SECTIONS, DETAILS
RGF
RGF
1404
GRW Engineers, Inc.
2 of 4
Y-7.4

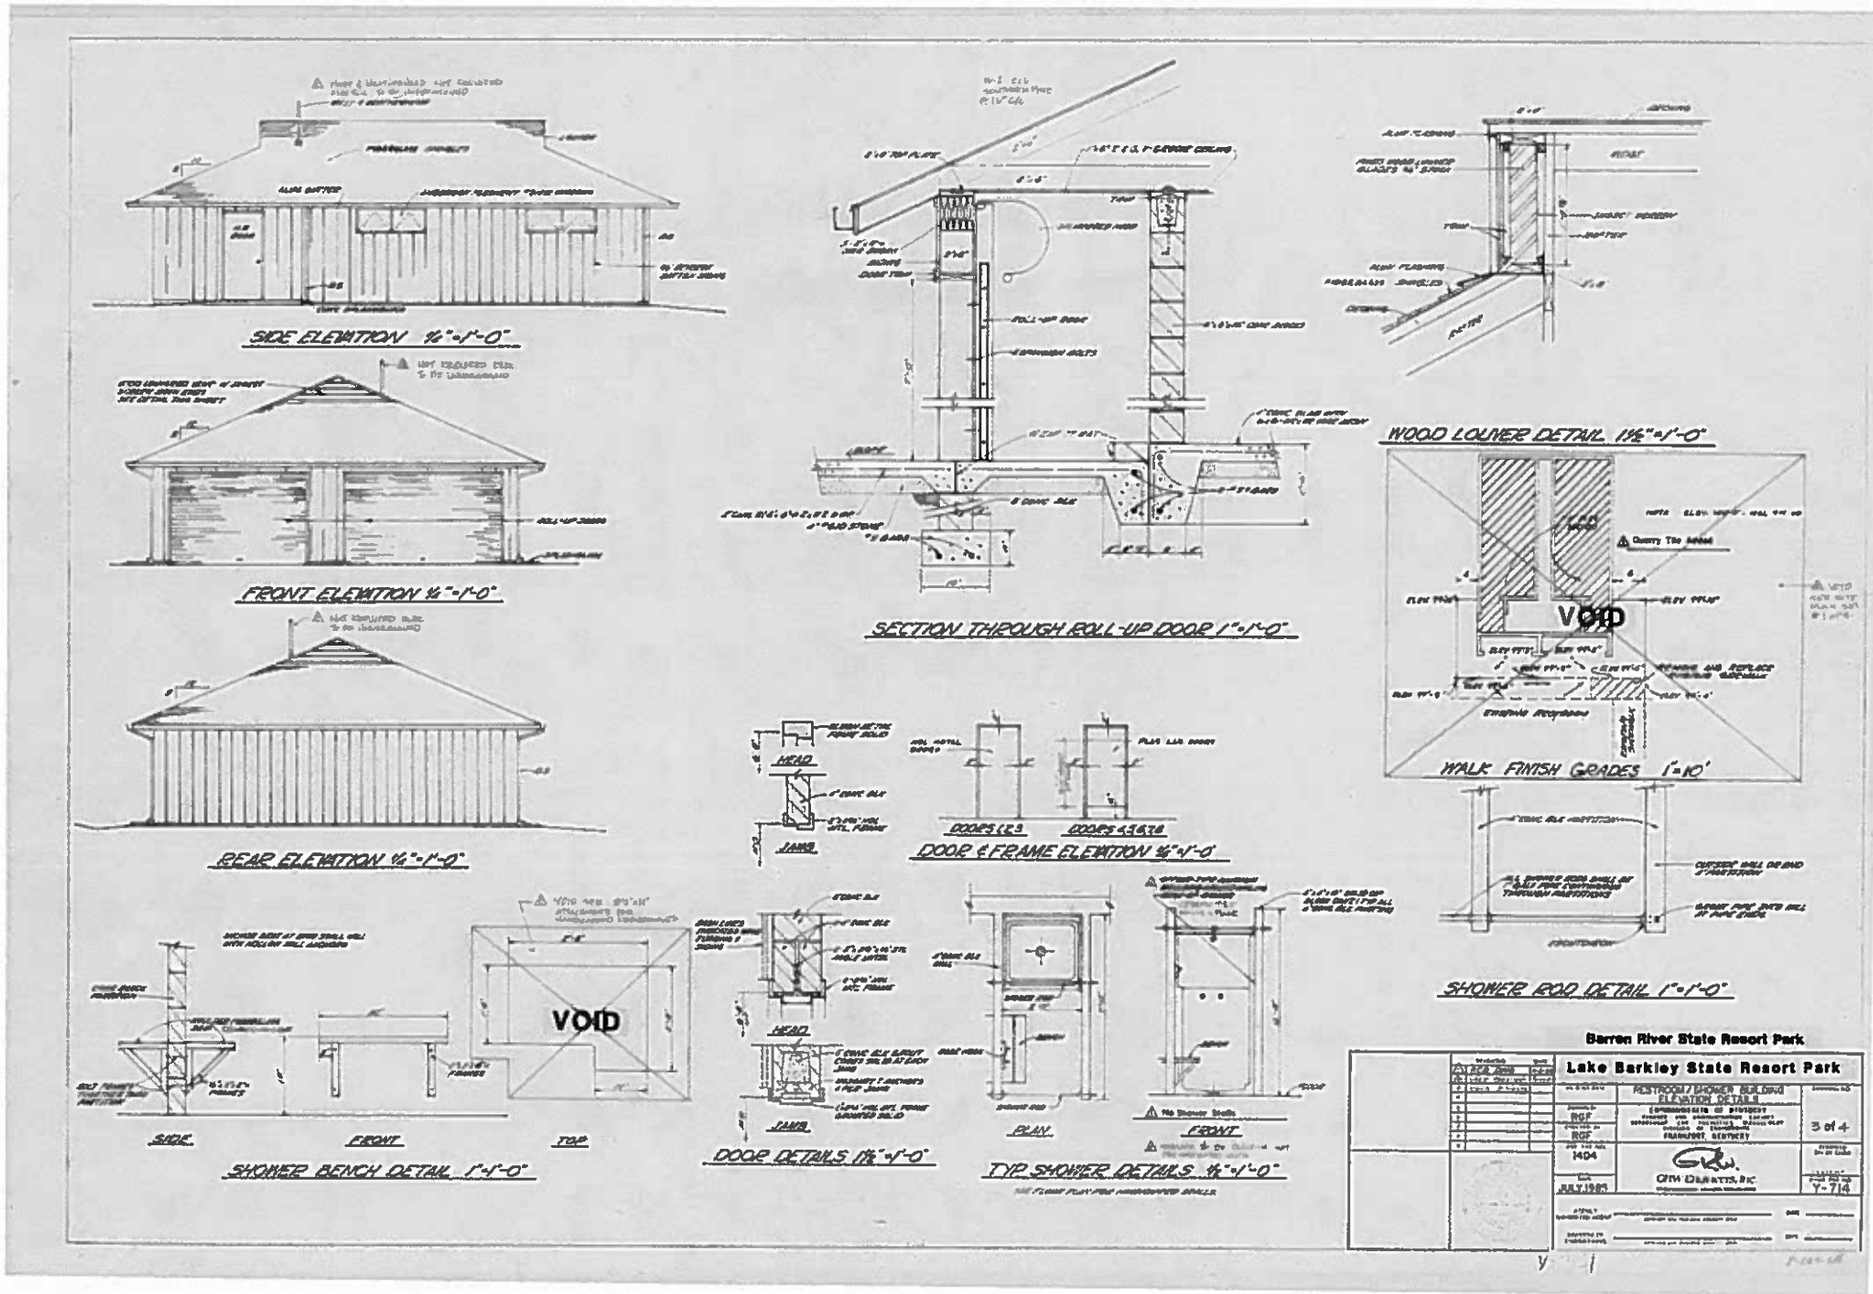
SIDE ELEVATION 1/4"=1'-0"
FRONT ELEVATION 1/4"=1'-0"
REAR ELEVATION 1/4"=1'-0"
SECTION THROUGH ROLL-UP DOOR 1"=1'-0"
WOOD LOUVER DETAIL 1 1/2"=1'-0"
VOID
WALK FINISH GRADES 1"=10'
SHOWER ROD DETAIL 1"=1'-0"
HEAD
JAMB
DOOR & FRAME ELEVATION 1/4"=1'-0"
SIDE
FRONT
TOP
SHOWER BENCH DETAIL 1"=1'-0"
DOOR DETAILS 1 1/2"=1'-0"
PLAN
FRONT
TYP. SHOWER DETAILS 1/2"=1'-0"
Barren River State Resort Park
Lake Barkley State Resort Park
RESTROOM / SHOWER BUILDING
ELEVATION DETAILS
RGF
RGF
1404
JULY 1985
GRW DESIGNS, INC.
3 of 4
Y-714

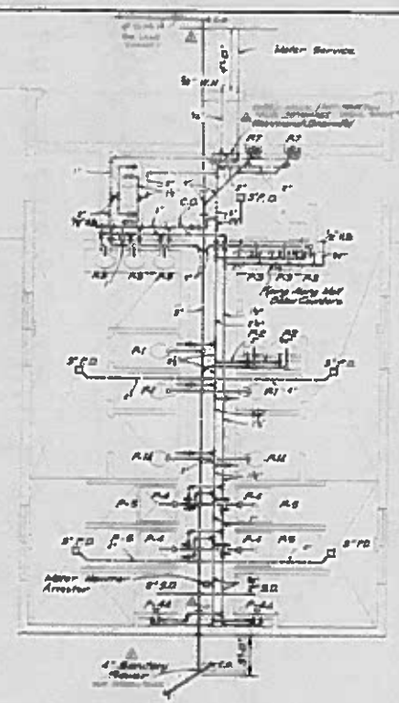

PLUMBING PLAN
Not To Scale

————	Cold Water (C.W.)
————	Hot Water (H.W.)
— — — —	Soil Waste (S.W.)
V	Vent (V)
F.D.	Floor Drain
S.D.	Shower Drain
C.O.	Clean Out
H.B.	Hose Bibb
W.H.	Wall Hydrant
Plan & Section	Gate Valve (G.V.)

Plumbing Fixture Schedule

Mark	Fixture	H.W.	C.W.	Waste	Trap	Vent
P.1, P.7	Water Closet, Wall-Hung Flush V.		1"	4"	Int.	2"
P.1A	Water Closet, Floor Mtd Flush V. 24" Floor to Seat		1"	4"	Int.	2"
P.2	Urinal, Wall-Hung, Flush V. 1'-3" Floor to Lip		3/4"	2"	2"	1½"
P.3	Lavatory, Counter-Top	½"	½"	1½"	1½"	1½"
P.4	Shower Fitting	½"	½"			
P.4A	Shower Fitting, Handicap Use	½"	½"			
P.5	Shower Receptor			2"	2"	1½"
P.6	Service Sink	½"	½"	3"	3"	3"
P.7	Washer Utility Box	½"	½"	2"	2"	1½"
	Hose Bibb w/ Vacuum Breaker		½"			
	Wall Hydrant, Freeze Proof		¾"			
	Floor Drain			3"	3"	1½"

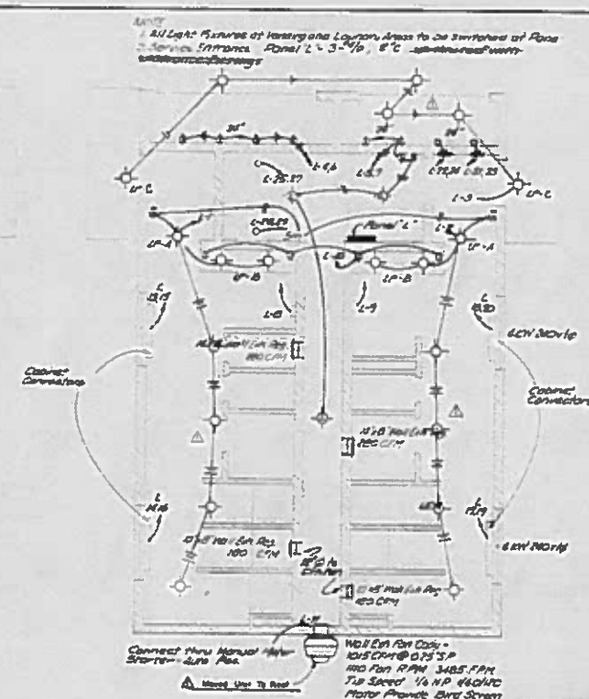

LIGHT AND POWER PLAN
Not To Scale

- Ceiling Mounted Light Fixture
- S Wall Switch 20A 125 Volt
- Porcelain Lamp Holder
- Duplex Receptacle 20A 125 Volt NEMA 5-20R
- Sm Manual Motor Starter for Exhaust Fan with H.O.A. Sw
- Single Receptacle 20A 250 Volt NEMA 10-30R
- Sz Wall Switch DPST 20A 125 Volt

PANEL "L" SCHEDULE
120/240 1 PHASE 3 WIRE 125 x Main CB

Lights	12	20	20	12	Lights
Lights	10	20	20	8	Vending Machine
Washing Machine	8	20	20	8	
	8	20	20	12	Hand Dryer
Hand Dryer	12	20	20	12	Rec. G.F.I.
Exhaust Fan	6	20	20	12	Spare
Wall Heater	20	30	30	20	Wall Heater
	20			20	
Wall Heater	20	30	30	20	Wall Heater
	20			20	
Dryer	25	30	30	25	Dryer
	25			25	
Water Heater	45	60	60	45	Water Heater
	45			45	
Spare	10			10	Spare
	10			10	

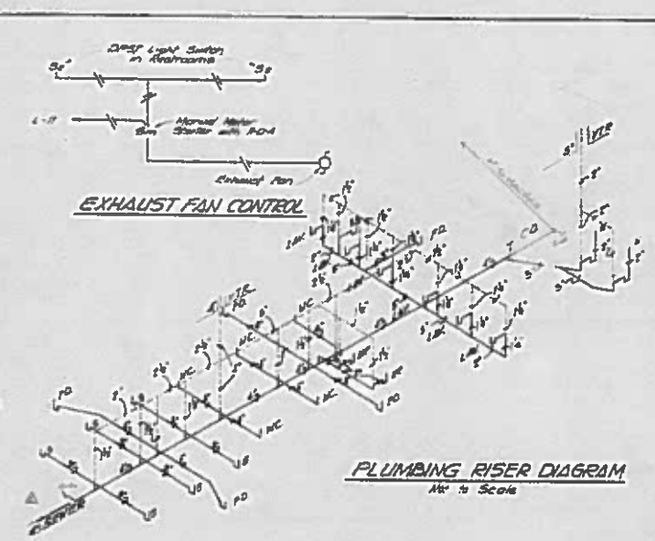

EXHAUST FAN CONTROL

PLUMBING RISER DIAGRAM
Not to Scale

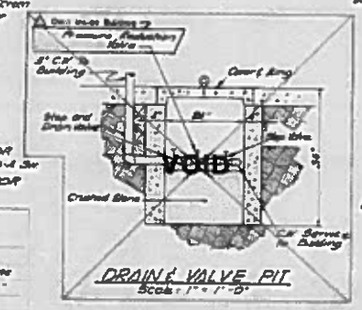

DRAIN & VALVE PIT
Scale: 1" = 1'-0"

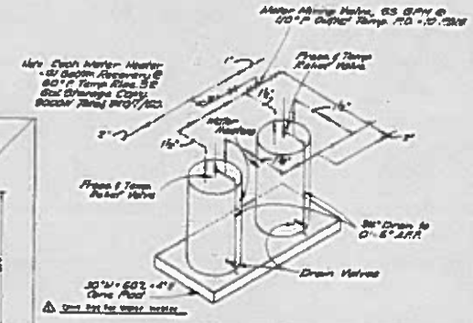

WATER HEATER PIPING DIAGRAM
Not To Scale

LIGHT FIXTURE SCHEDULE

LF-A Surface Mounted Series 2-4W Heavy-Duty Fixture. Heat Resist Acrylic, Pebbled Bottom. No Light Control. Fixtures Furnished W/ Ballasts For Lamp Locations.

LF-D 2 - Three Foot Lamp Fluorescent Wall Bracket W/ White Enamel Shades, Frosted Acrylic Lens. 2 Lamps Per Fixture.

L - Porcelain Disc

LF-G Outdoor W/ Wire Guard

Barren River State Resort Park

Lake Barkley State Resort Park

Commonwealth of Kentucky
Cabinet for Economic Development
Department for Facilities Management
Frankfort, Kentucky

GRW Engineers, Inc.

July, 1985

Y-714

4 of 4

COMMONWEALTH OF KENTUCKY

EXECUTIVE DEPARTMENT FOR FINANCE AND ADMINISTRATION

BUREAU OF FACILITIES MANAGEMENT

DIVISION OF ENGINEERING

CAMPGROUND, RESTROOM - SERVICE BUILDING

LAKE BARKLEY STATE RESORT PARK

CADIZ, KY

DRAWING INDEX

SHEET	TITLE
S-1	SITE PLAN
S-2	SITE UTILITY DETAILS
A-1	PLANS
A-2	ELEVATIONS, SECTIONS
P-1	PLUMBING
EHV-1	ELECTRICAL, HEATING, VENTILATING

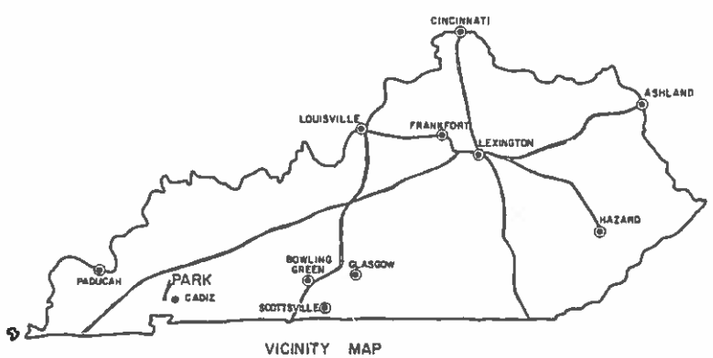

VICINITY MAP

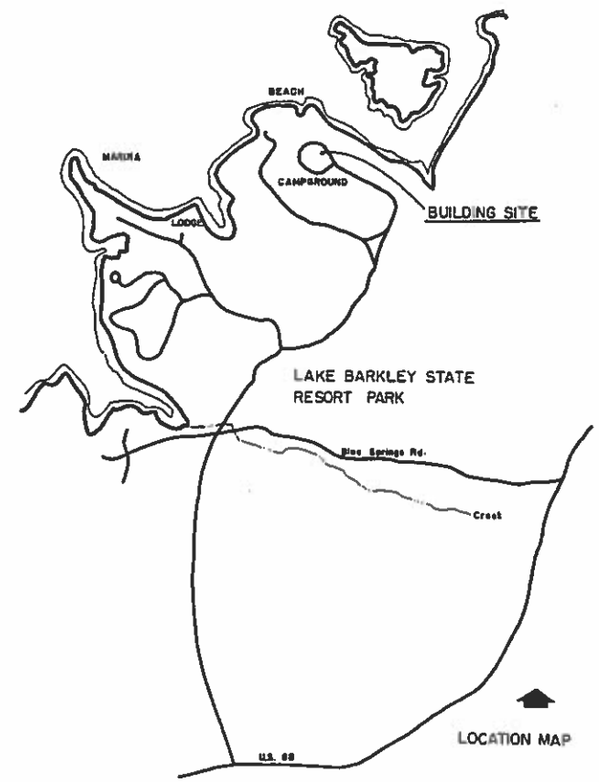

LOCATION MAP

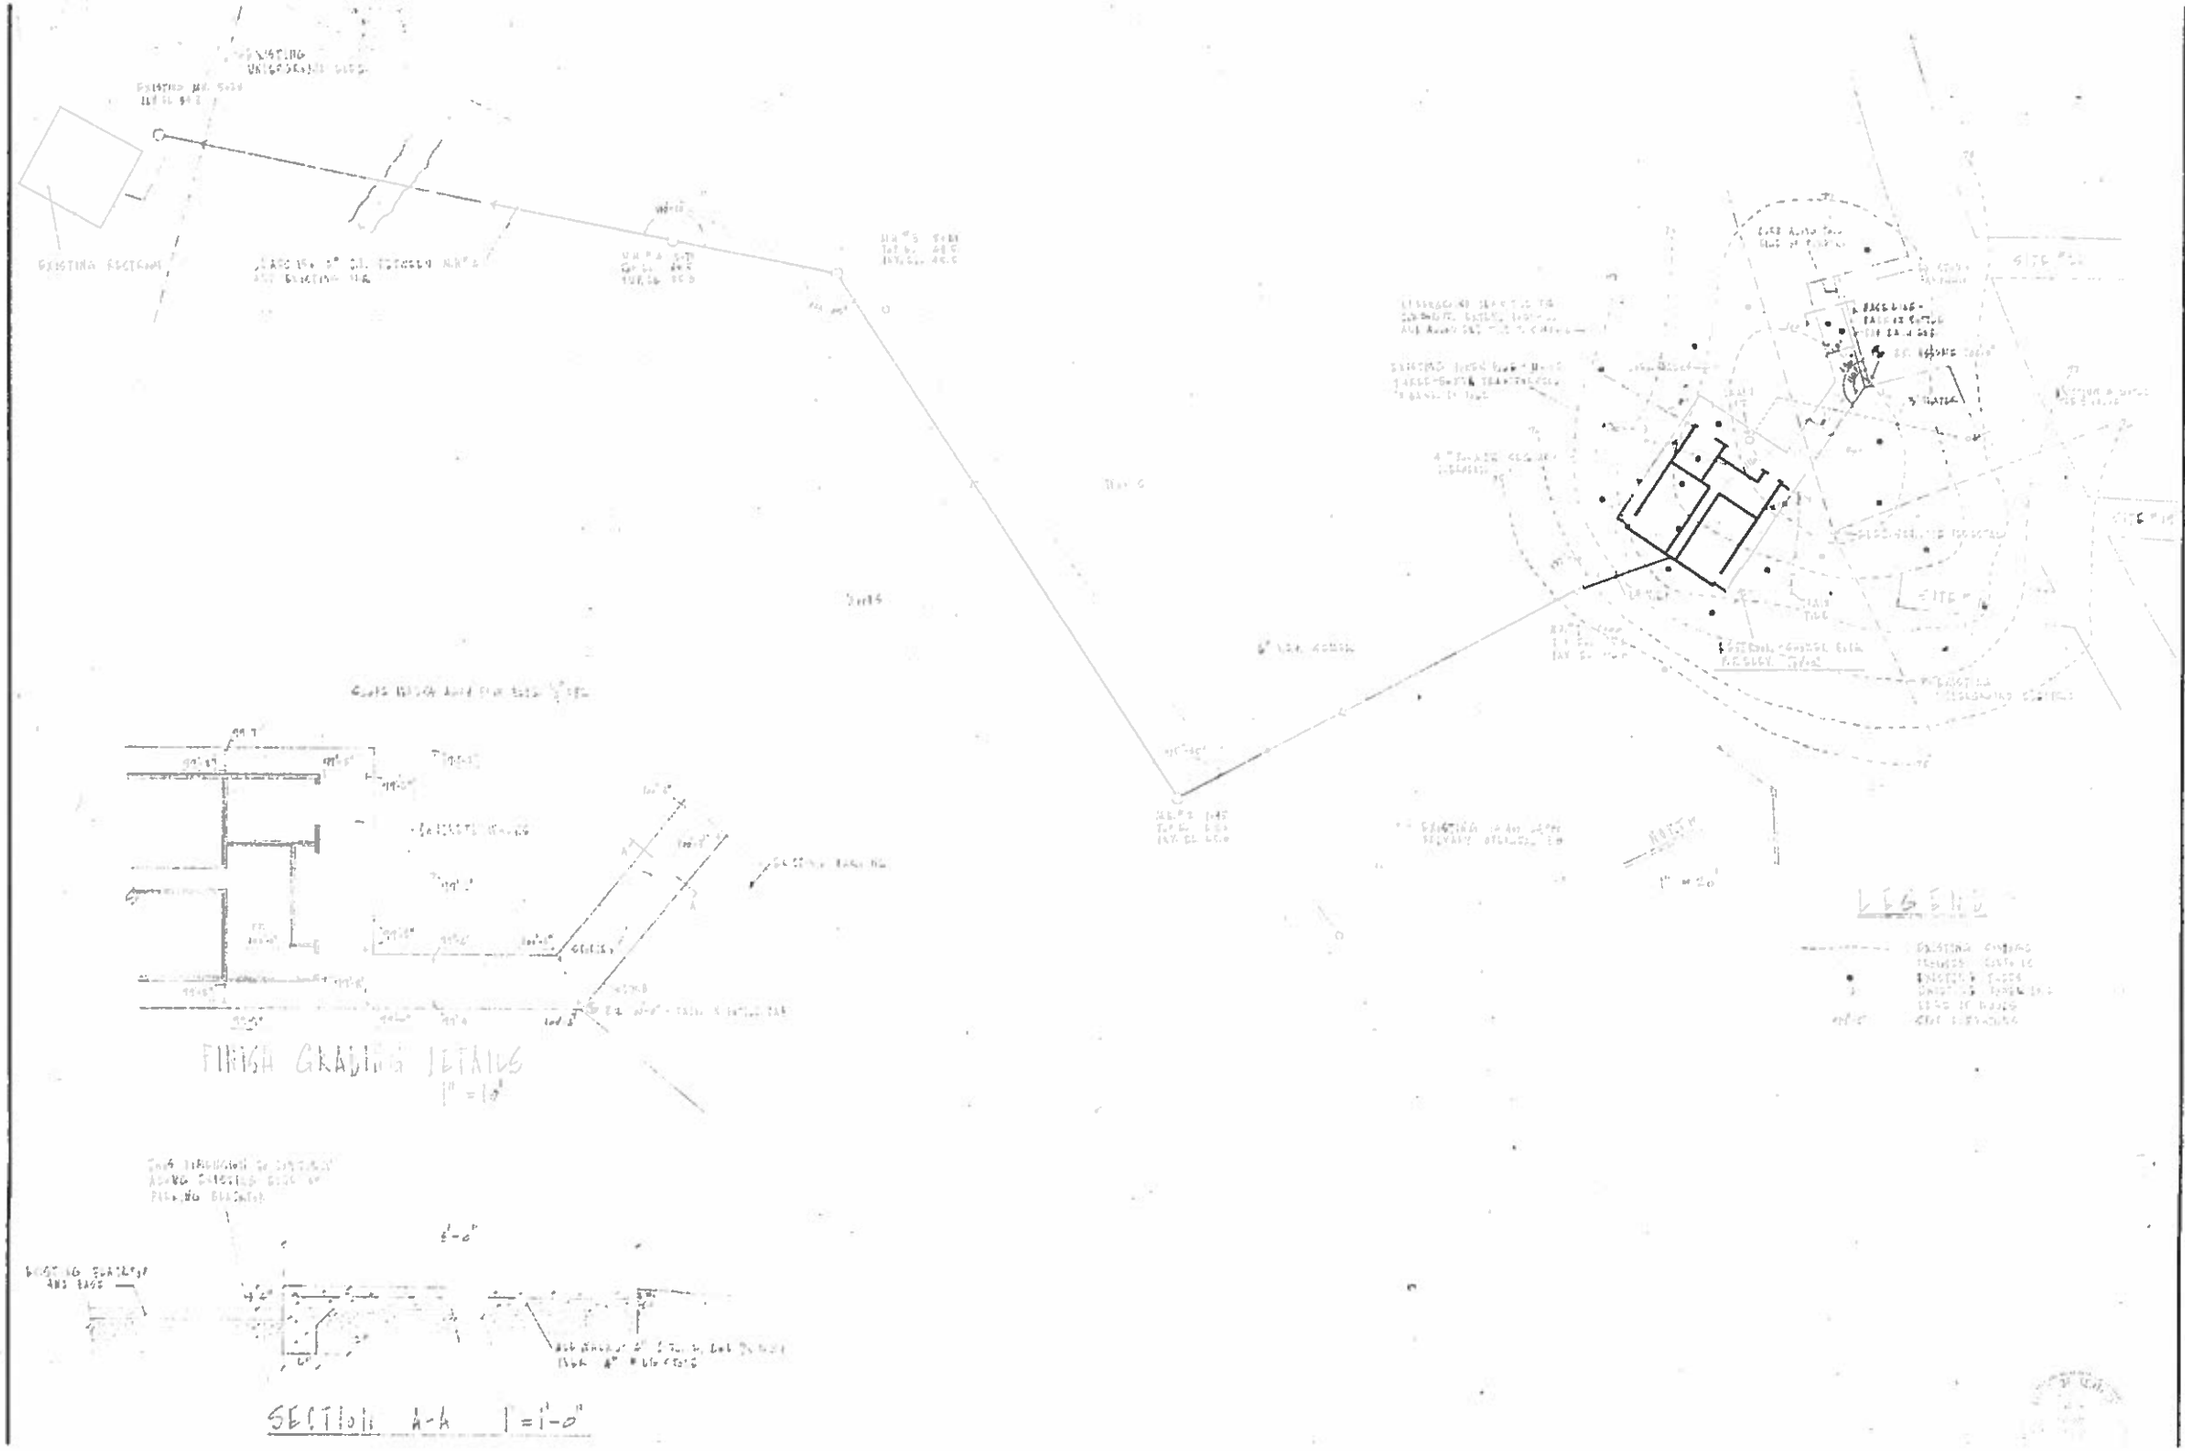
FINISH GRADING DETAILS
1" = 10'
SECTION A-A 1" = 1'-0"
LEGEND
1" = 20'
COMMONWEALTH OF KENTUCKY
DEPARTMENT OF PARKS
SITE PLAN
LAKE BARKLEY STATE RESORT PARK
DESIGNED BY
G.A.C.
DRAWN BY
G.A.C.
CHECKED BY
REVISIONS
SCALE
DATE
APRIL 97
SHEET NUMBER
S-1

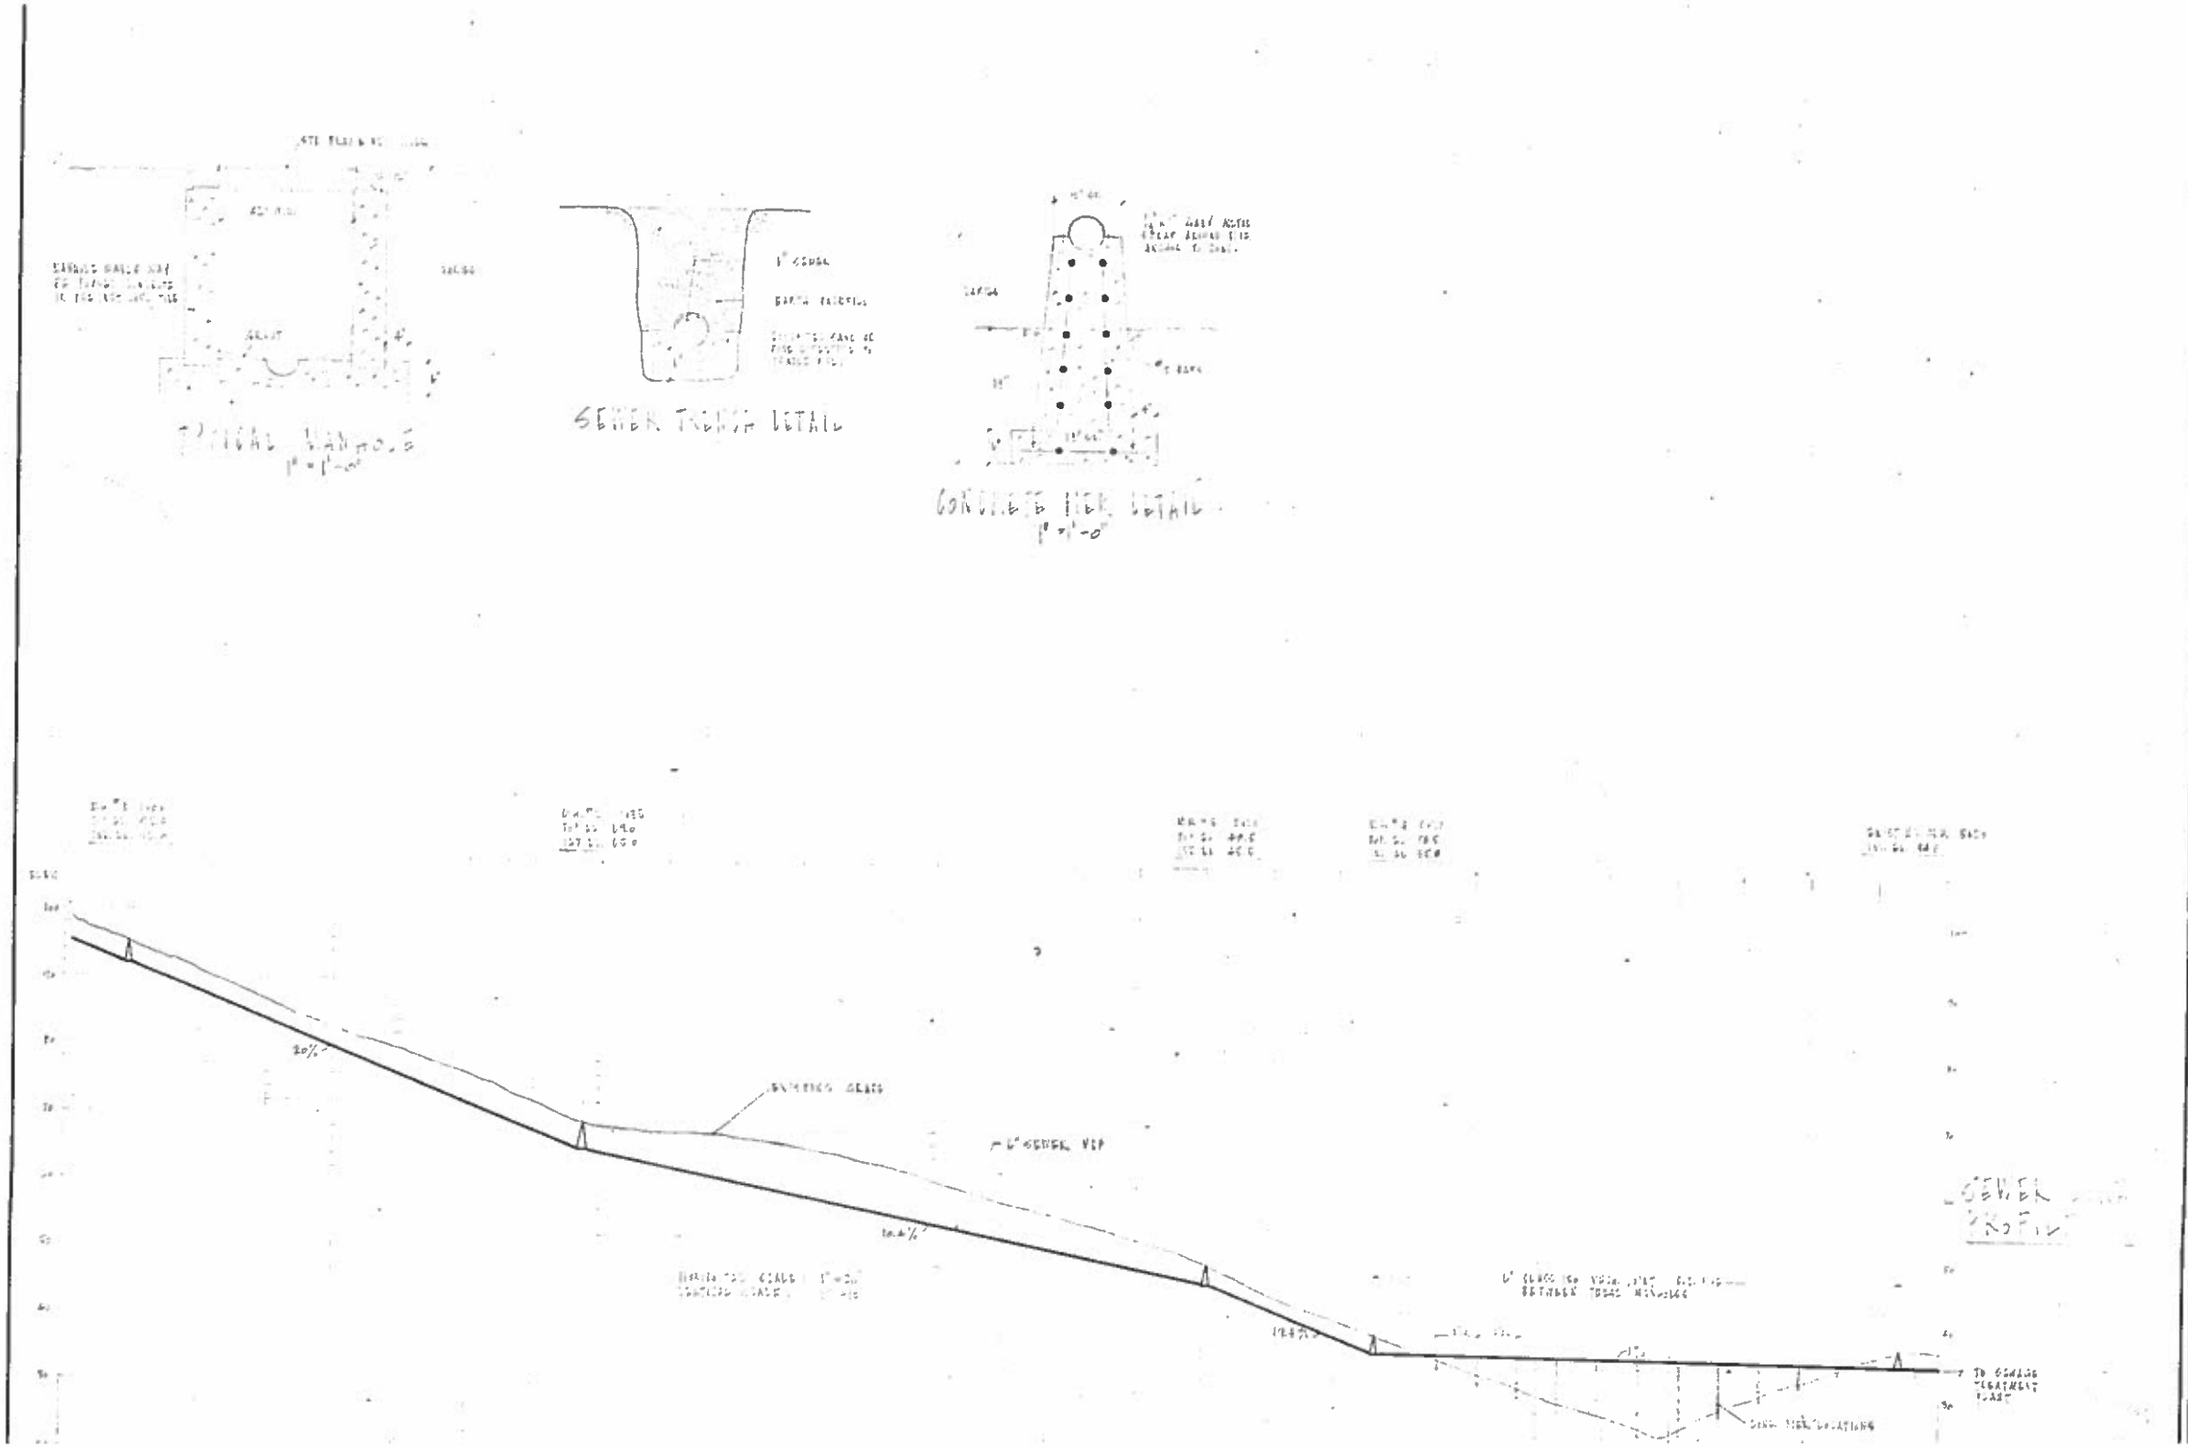
TYPICAL MANHOLE
1" = 1'-0"
SEWER TRENCH DETAIL
CONCRETE PIER DETAIL
1" = 1'-0"
20%
SEWER PROFILE
TO SEWAGE TREATMENT PLANT
COMMONWEALTH OF KENTUCKY
DEPARTMENT OF PARKS
Y-426-K

DETAIL OF DRESSING CUBICLE
SCALE : 1/4" = 1'-0"

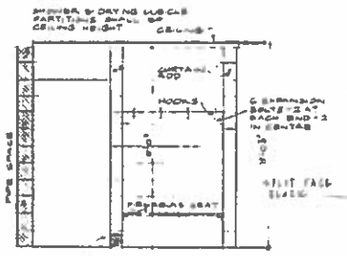

TYPICAL SECTION THRU SHOWER
SCALE : 1/4" = 1'-0"

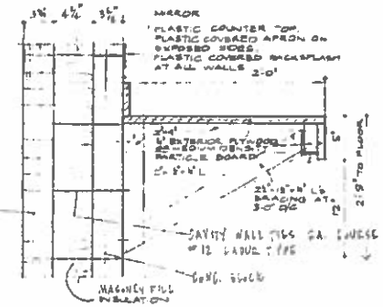

DETAIL OF SINK COUNTER
SCALE : 3/4" = 1'-0"

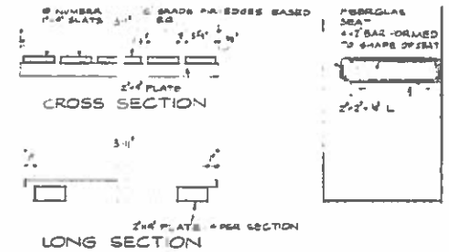

DETAIL OF SLAT PLATFORM
SCALE : 3/4" = 1'-0"

DETAIL OF SEATS
SCALE : 1/2" = 1'-0"

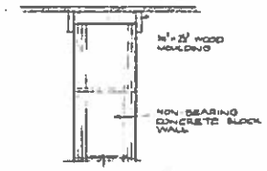

DETAIL AT CEILING
SCALE : 1/2" = 1'-0"

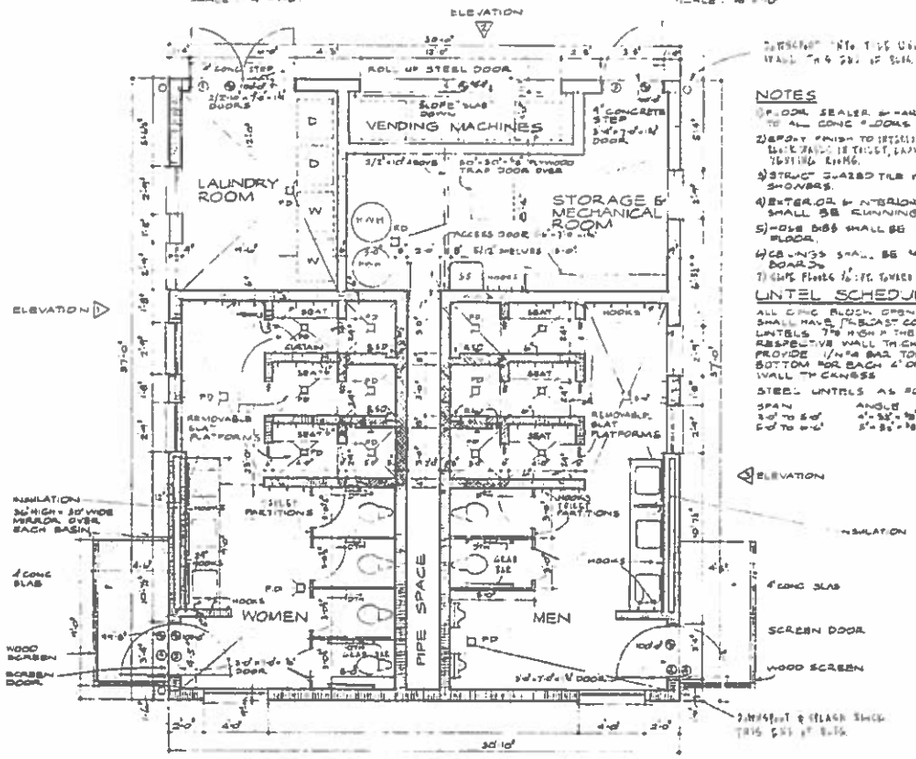

NOTES

1) FLOOR SEALER & HARDENER TO ALL CONC FLOORS
2) EPOXY FINISH TO INTERIOR OF BOTH WALLS IN TOILET, LAUNDRY AND VENDING ROOMS.
3) STRUCT GLAZED TILE IN SHOWERS.
4) EXTERIOR & INTERIOR WALLS SHALL BE RUNNING BOND.
5) CMU BLKS SHALL BE 24" FROM FLOOR.
6) CB WALLS SHALL BE 4" THO BOARDS
7) GYPS PLASTER 1/2" PT. TOWED CEILING

LINTEL SCHEDULE

ALL CONC BLOCK OPENINGS SHALL HAVE PRECAST CONC LINTELS 7"8 HIGH X THE RESPECTIVE WALL THICKNESS PROVIDE 1/4"Ø BAR TOP & BOTTOM FOR EACH 4' OF WALL THICKNESS

STEEL LINTELS AS FOLLOWS

SPAN	ANGLES
3'-0" TO 5'-0"	4"-3½"-⅜"
5'-0" TO 6'-0"	5"-3½"-⅜"

FLOOR PLAN
SCALE : 1/4" = 1'-0"

ELEVATION

NOTE DTH DENOTES DOUBLE TISSUE HOLDER
RSD DENOTES RECESSED SOAP DISH

DENOTES STRUCTURAL GLAZED TILE - FILLED WITH CONCRETE

DENOTES CONCRETE BLOCK

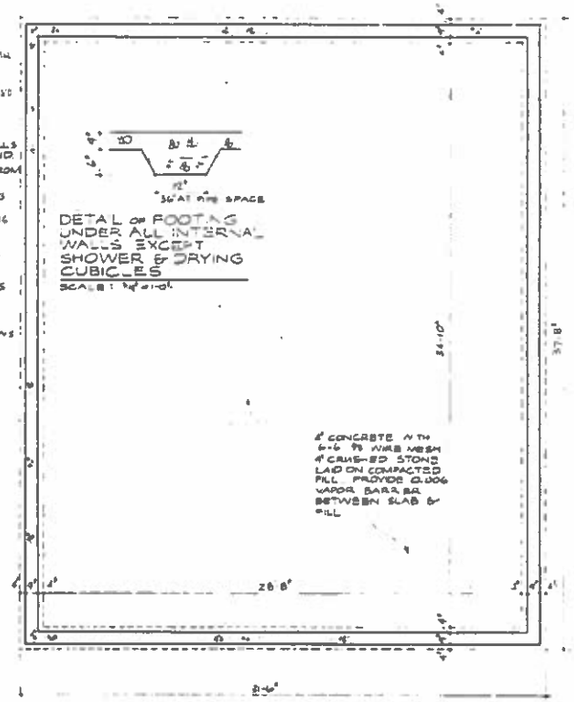

FOUNDATION PLAN
SCALE : 1/4" = 1'-0"

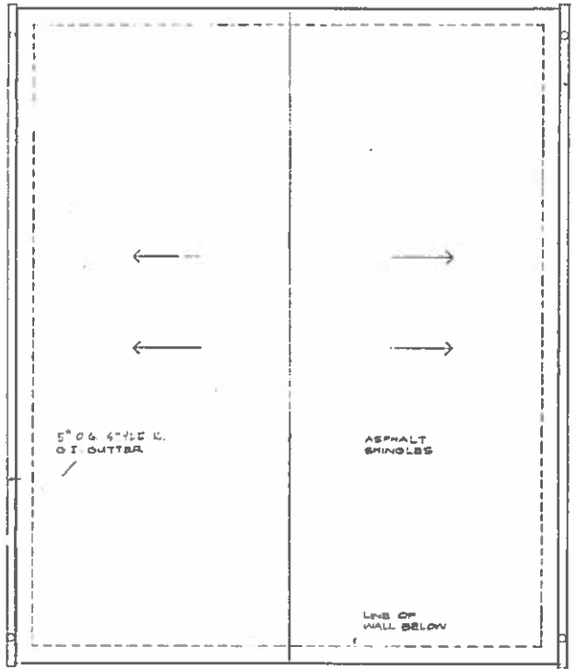

ROOF PLAN
SCALE : 1/4" = 1'-0"

REVISIONS	DESCRIPTION

PLANS & DETAILS
CAMPGROUND SECTION SERVICE BLDG.

DEPARTMENT OF PARKS

DATE APR. '74
DRAWN NO

LAKE BARKLEY STATE RESORT PARK

DRAWING NO A1

COMMONWEALTH OF KENTUCKY
DIVISION OF ENGINEERING
FRANKFORT KENTUCKY

STATE OF KENTUCKY R.H. MONEY 1584

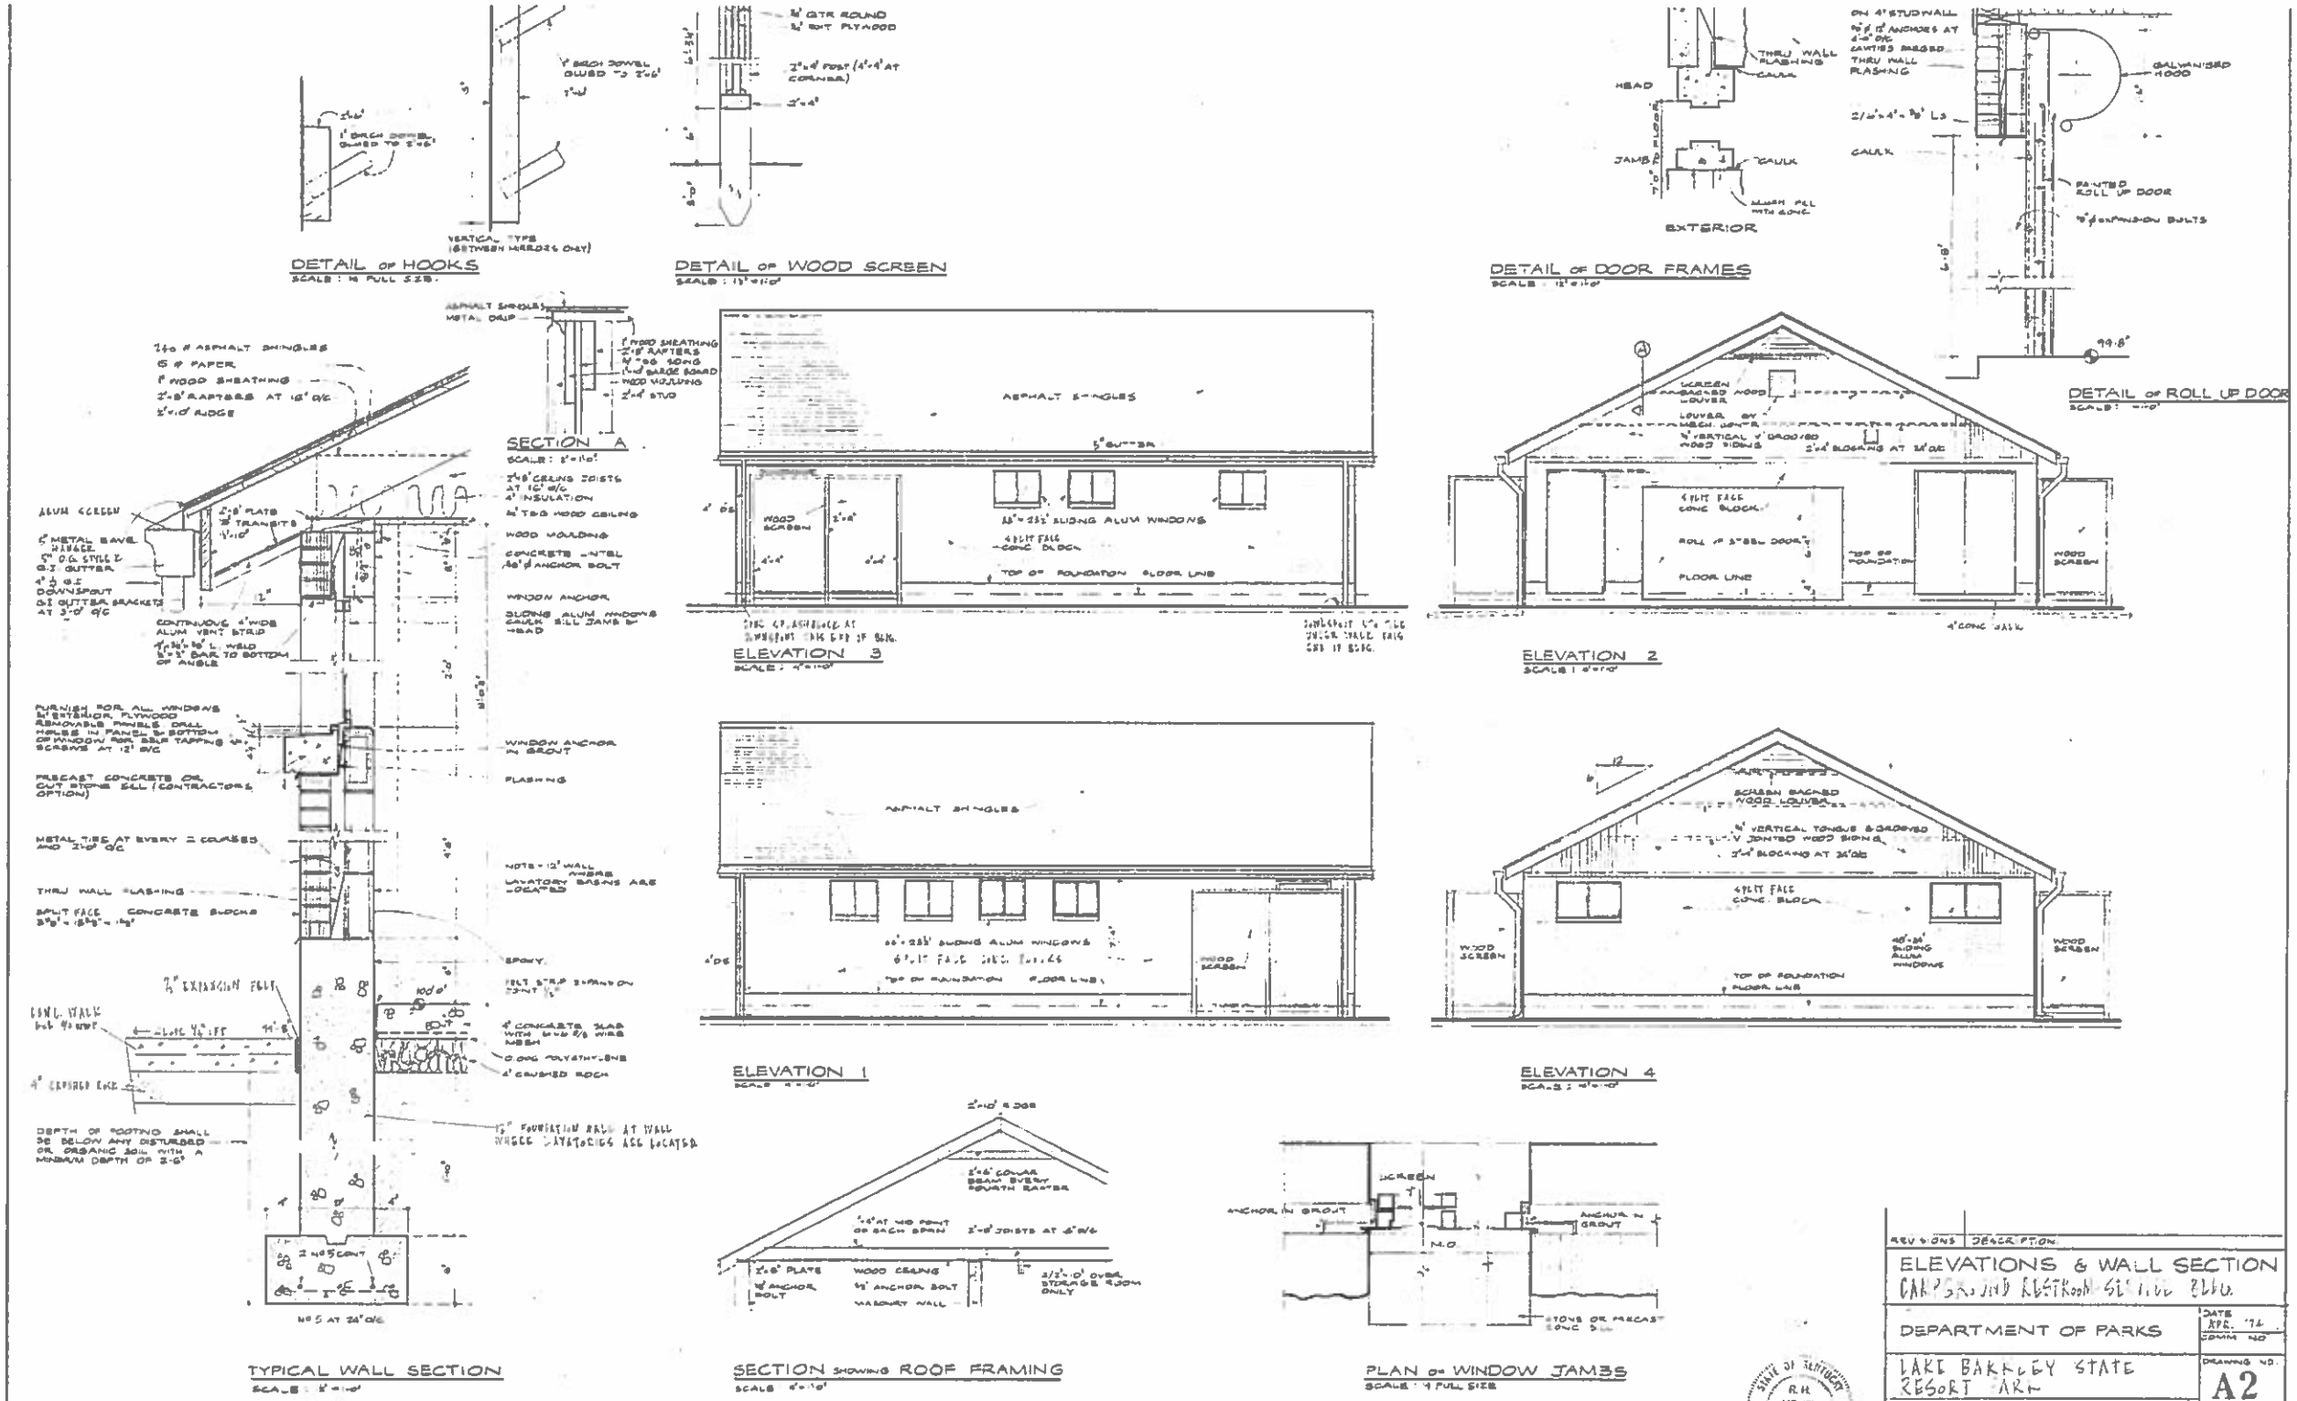
DETAIL OF HOOKS
DETAIL OF WOOD SCREEN
DETAIL OF DOOR FRAMES
EXTERIOR
DETAIL OF ROLL UP DOOR
SECTION A
ELEVATION 3
ELEVATION 2
ELEVATION 1
ELEVATION 4
TYPICAL WALL SECTION
SECTION SHOWING ROOF FRAMING
PLAN OF WINDOW JAMBS
REVISIONS
DESCRIPTION
ELEVATIONS & WALL SECTION
CAMPGROUND RESTROOM SERVICE BLDG.
DEPARTMENT OF PARKS
DATE
APR. '74
COMM NO
LAKE BARKLEY STATE RESORT PARK
DRAWING NO.
A2
COMMONWEALTH OF KENTUCKY
FRANKFORT
STATE OF KENTUCKY
R.H. MONEY
1581
REGISTERED

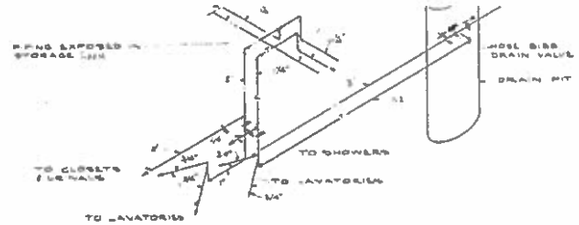

WATER PIPING DIAGRAM
NOT TO SCALE

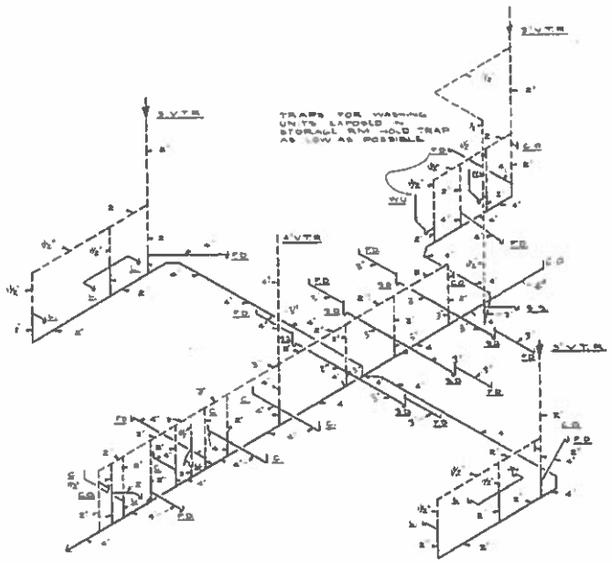

WASTE & VENT RISER DIAGRAM
NOT TO SCALE

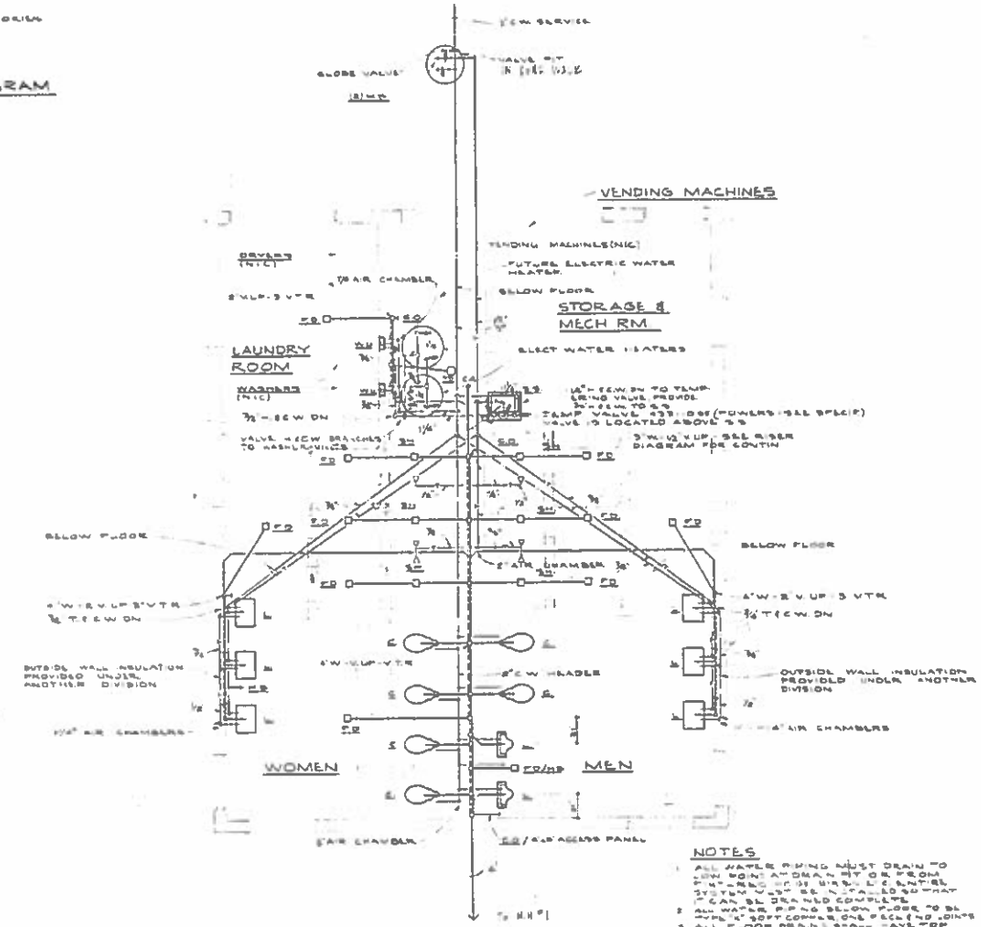

FLOOR PLAN
SCALE 1/4" = 1'-0"

PLUMBING LEGEND

	W	WASTE LINE
	V	VENT LINE
	CW	COLD WATER LINE
	HW	HOT WATER LINE
	TW	TEMPERED WATER LINE
		DATE VALVE
	HB	HOSE BIBB
	UP	LINE UP
	DN	LINE DN
	C	WATER CLOSET
	L	LAVATORY
	U	URINAL
	SH	SHOWER HEAD
	SD	SHOWER DRAIN
	FD	FLOOR DRAIN
	WU	WASHER UNIT
	VTR	VENT THRU ROOF
	CO	CLEANOUT
	NIC	NOT IN THIS SECTION OF CONTRACT
	TC	PLUMBING CONTRACTOR
		GLOBE VALVE
		CHECK VALVE
	SS	SERVICE SINK

NOTES

1. ALL WATER PIPING MUST DRAIN TO LOW POINT AT DRAIN PIT OR FROM FIXTURES. [illegible] SYSTEM MUST BE INSTALLED SO THAT IT CAN BE DRAINED COMPLETE.
2. ALL WATER PIPING BELOW FLOOR TO BE TYPE "K" SOFT COPPER, ONE PIECE & NO JOINTS.
3. ALL FLOOR DRAINS SHALL HAVE TOP ELEVATION SET ON JOB. TOP SHALL BE AT LOW POINT OF FLOOR VERIFY EXACT ELEVATION WITH ARCHITECT BEFORE INSTALLATION.
4. CENTER LINE ELEVATION OF ALL SHOWER VALVES TO BE 4'-0" ABOVE FLOOR. SHOWER HEADS SHALL ALL BE SET 4'-2" FROM FLOOR TO OUTLET OF SHOWER HEAD FOR MEN & 3'-4" FOR WOMEN.
5. REFER TO SPECIFICATIONS SECTION 15A, ARTICLE 11.

STATE OF KENTUCKY
R. H. MONEY
1584
REGISTERED PROFESSIONAL ENGINEER

PLUMBING

E. R. RONALD AND ASSOCIATES
CONSULTING ENGINEERS

REVISIONS	DESCRIPTION

FLOOR PLAN & DETAILS
CAMPGROUND RESTROOM SERVICE BLDG.

DEPARTMENT OF PARKS

LAKE BARKLEY STATE RESORT PARK

COMMONWEALTH OF KENTUCKY
EXECUTIVE DEPT FOR FINANCE & ADMINISTRATION
DIVISION OF ENGINEERING
FRANKFORT KENTUCKY

DATE [illegible]
CHKD. BY
DRAWING NO.
P - 1

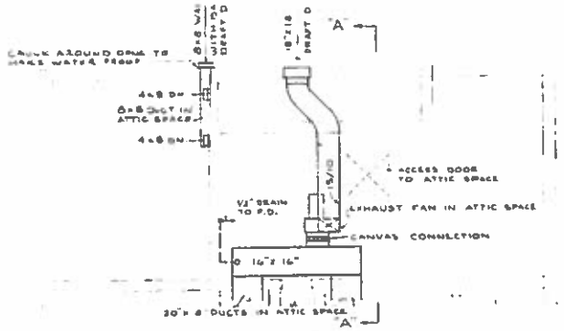

PART ATTIC PLAN

SCALE: 1/4"=1'-0"

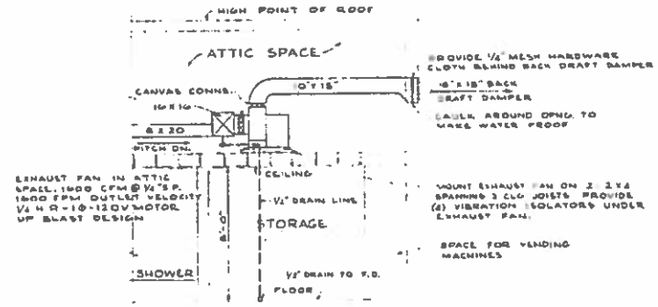

SECTION "A"-"A"

SCALE: 1/4"=1'-0"

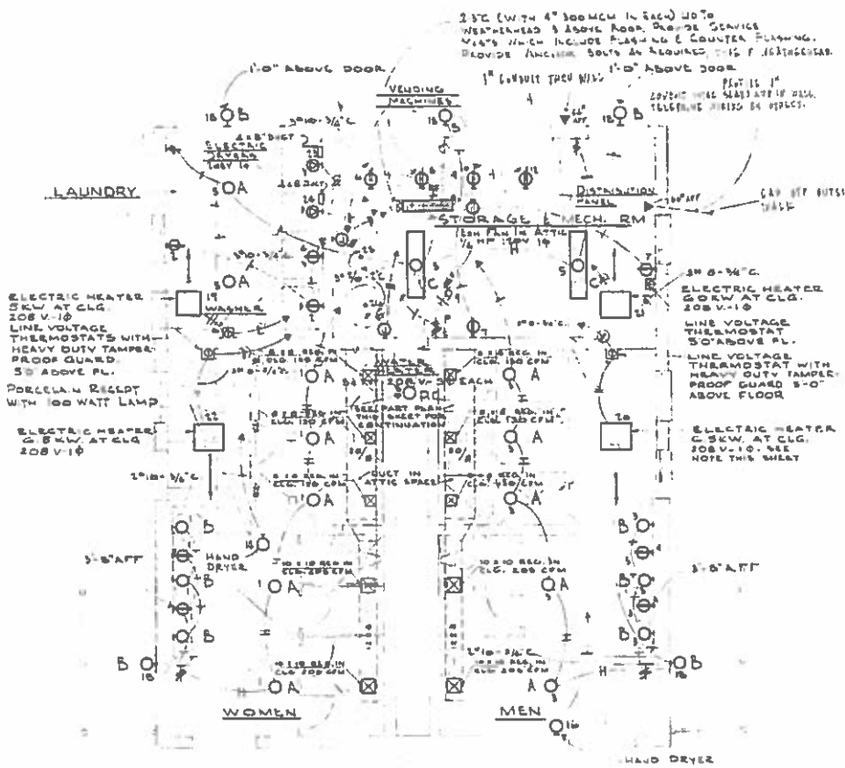

FLOOR PLAN

SCALE 1/4" = 1'-0"

DISTRIBUTION PANEL

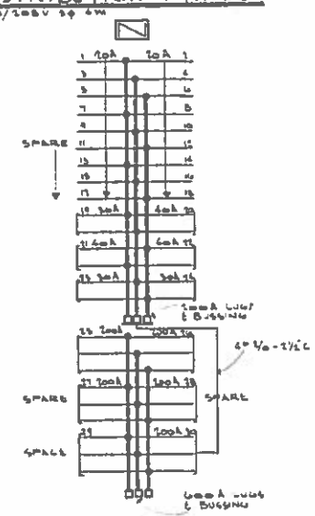

LEGEND

O	CEILING OUTLET
O	WALL OUTLET
	DUPLEX RECEPTACLE
	SINGLE 30A 250V SWIRL RECEPTACLE
	SINGLE POLE SWITCH
	SINGLE POLE SWITCH WITH PILOT LIGHT
	DISCONNECT SWITCH
	DISTRIBUTION PANEL
	WIRING CONCEALED ABOVE CEILING
	WIRING CONCEALED BELOW FLOOR
A B C etc	FIXTURE TYPE
AFF	ABOVE FINISHED FLOOR
Ø	MOTOR LOCATION
PC	PULL CHAIN
F.D.	FLOOR DRAIN
▼	TELEPHONE OUTLET

NOTE: PROVIDE (2) 1 1/2" x 1 1/2" x 1/4" ANGLE IRON SUPPORTS AT CEILING ANCHORED TO CEILING JOISTS WITH 3 LONG LAG SCREWS FOR SUPPORT OF EACH ELECTRIC HEATER.
EXTEND 4x8 DUCTS DN TO LAUNDRY RM FL PLAN AT FLOOR LINE. PROVIDE COLLARED OPNG. IN EACH DUCT OF REQUIRED SIZE FOR DEVICES

STATE OF KENTUCKY R.H. MONEY 1584 REGISTERED PROFESSIONAL ENGINEER

ELECTRICAL - HEATING & VENTILATING

E. R. RONALD AND ASSOCIATES
CONSULTING ENGINEERS

REVISIONS	DESCRIPTION
FLOOR PLAN & DETAILS CAMPGROUND RESTROOM SERVICE BLDG.	
DEPARTMENT OF PARKS Y-426-2	DATE: APR. 74 CHECKED BY
LAKE BARKLEY STATE RESORT PARK	DRAWING NO. EHV-1
COMMONWEALTH OF KENTUCKY EXECUTIVE DEPT. FOR FINANCE & ADMINISTRATION DIVISION OF ENGINEERING FRANKFORT KENTUCKY	

COMMONWEALTH OF KENTUCKY

EXECUTIVE DEPARTMENT FOR FINANCE AND ADMINISTRATION

BUREAU OF FACILITIES MANAGEMENT

DIVISION OF ENGINEERING

CAMPGROUND, RESTROOM - SERVICE BUILDING

LAKE BARKLEY STATE RESORT PARK

CADIZ, KY

DRAWING INDEX

SHEET	TITLE
S-1	SITE PLAN
S-2	SITE UTILITIES DETAILS
A-1	PLANS, SECTIONS
A-2	ELEVATIONS, DETAILS, ELECTRICAL, PLUMBING

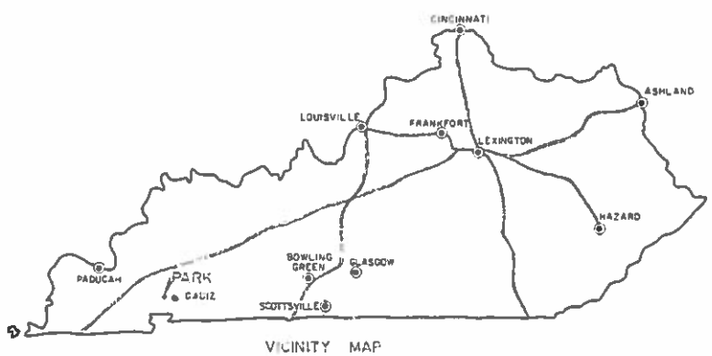

VICINITY MAP

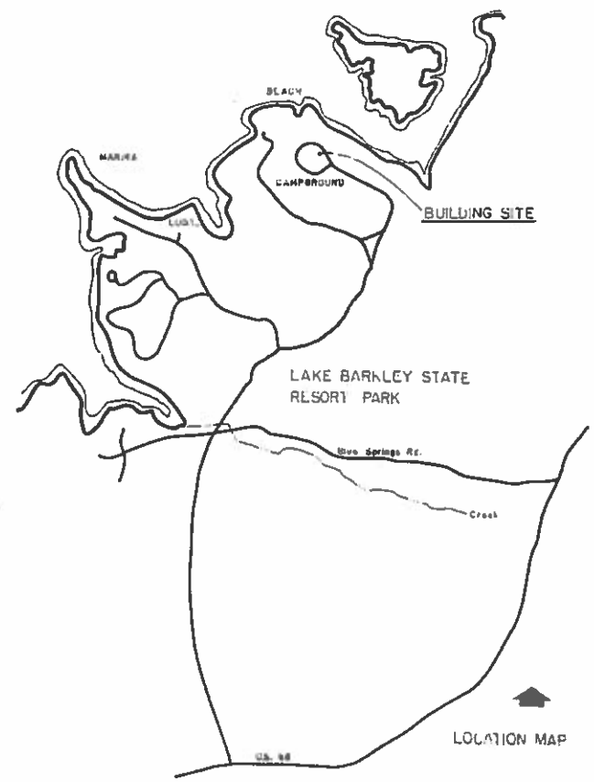

LOCATION MAP

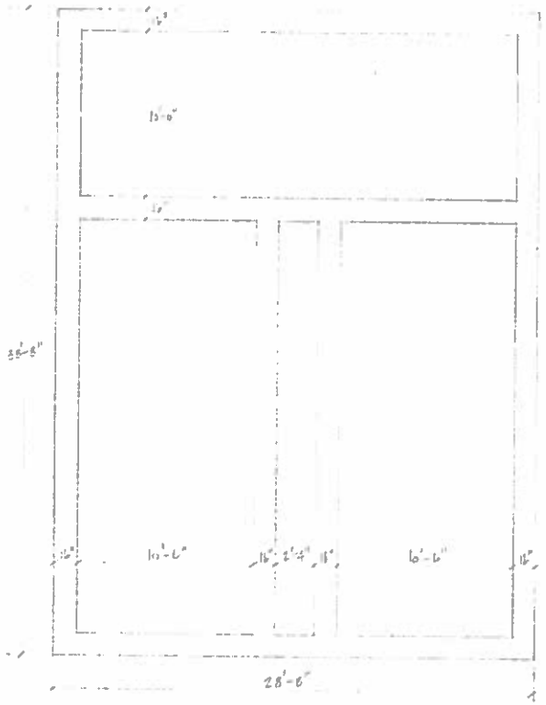

FOUNDATION PLAN 1/4" = 1'-0"

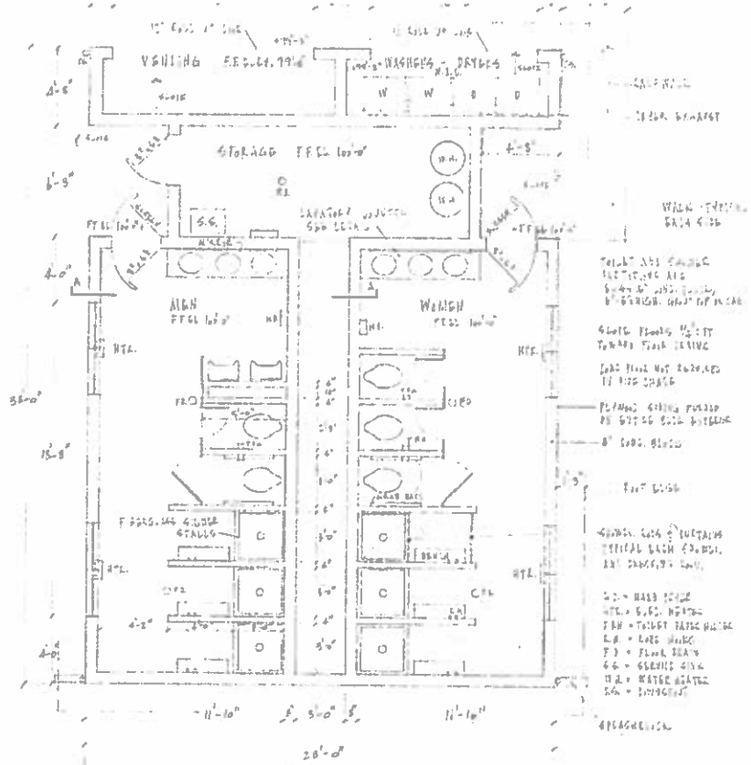

FLOOR PLAN 1/4" = 1'-0"

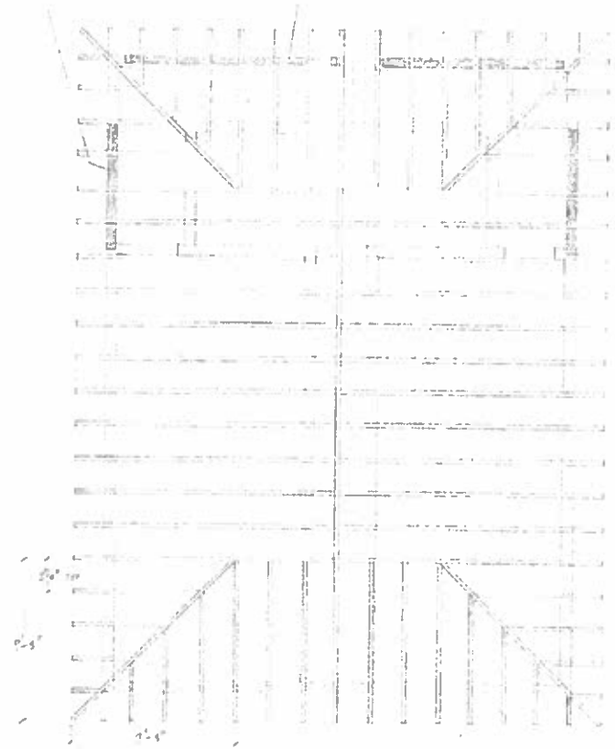

ROOF FRAMING PLAN 1/4" = 1'-0"

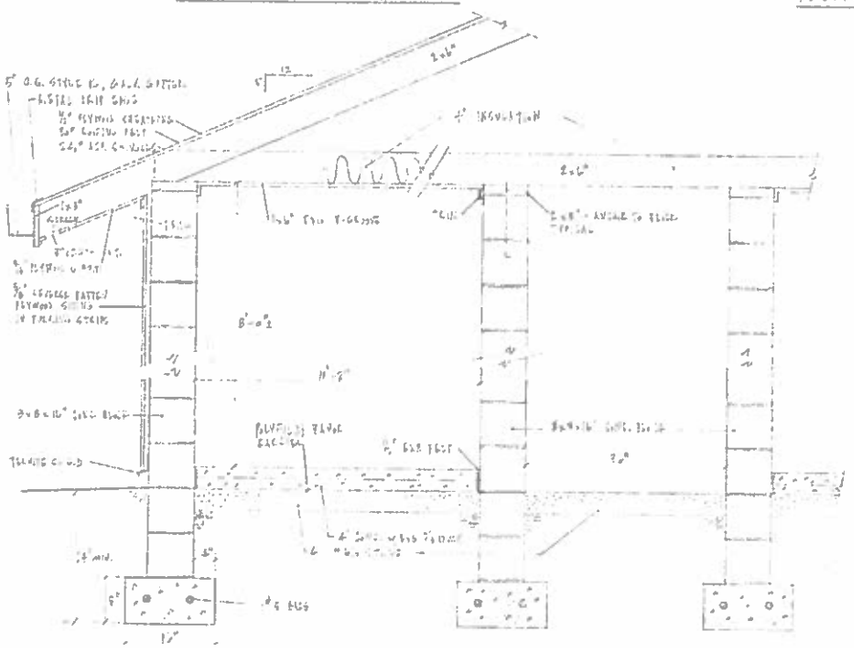

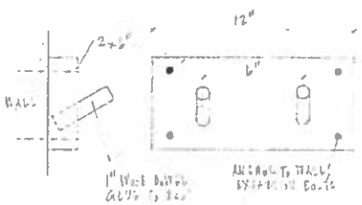

SILL BOLT DETAIL 3" = 1'-0"

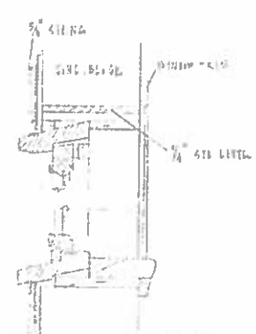

WINDOW DETAIL 3" = 1'-0"

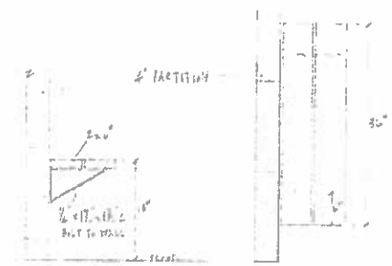

SHOWER BENCH DETAIL 1" = 1'-0"

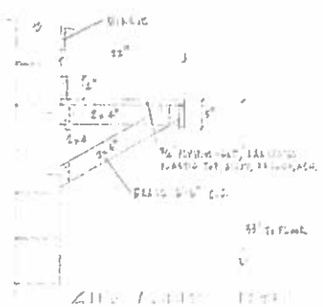

CAMPGROUND RESTROOM-SERVICE BUILDING
LAKE BARKLEY STATE RESORT PARK
PLANS, SECTIONS

G.A.G.

A-1

KENTUCKY DEPARTMENT
OF PARKS
FRANKFORT, KY

OCT. 1974

STATE OF KENTUCKY
R.H. MONEY
1584

COMMONWEALTH OF KENTUCKY
DEPARTMENT OF PARKS

COMMISSIONER OF FINANCE — DATE
COMMISSIONER OF PARKS — DATE

DESIGNED BY
DRAWN BY
CHECKED BY SWH
REVISIONS
SCALE
DATE
SHEET NUMBER

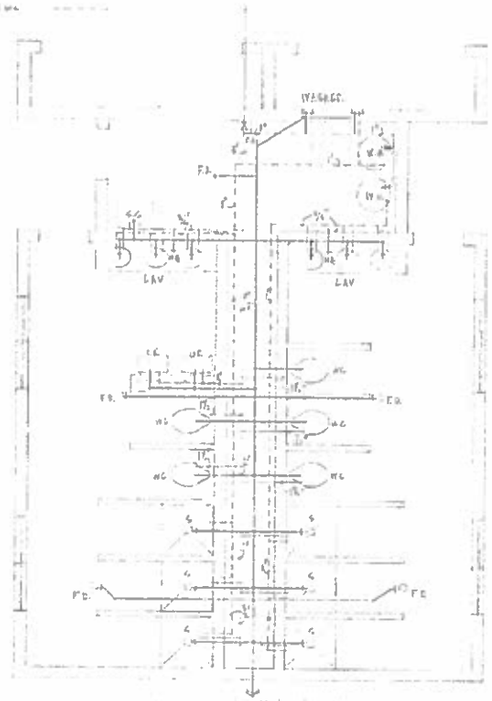

PLUMBING PLAN 1/4" = 1'-0"

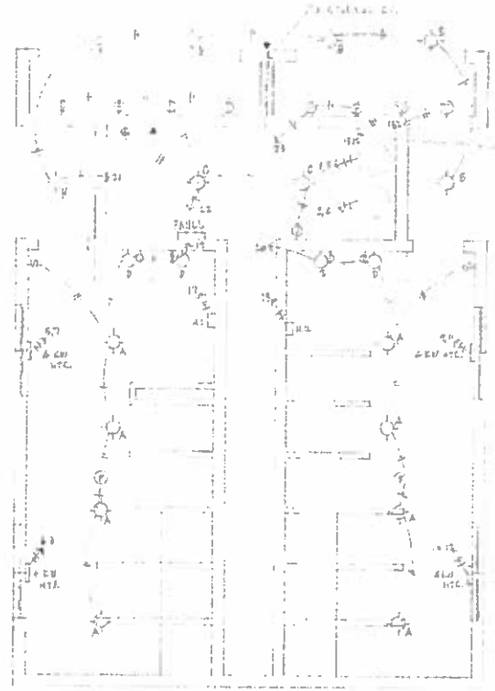

ELECTRICAL PLAN 1/4" = 1'-0"

ELECTRICAL LEGEND

- CEILING OUTLET
- WALL OUTLET - RISE MOUNTING
- DOUBLE CONVENIENCE OUTLET
- 30A, 240V, 4W OUTLET
- TELEPHONE OUTLET
- VENT FAN - CEILING

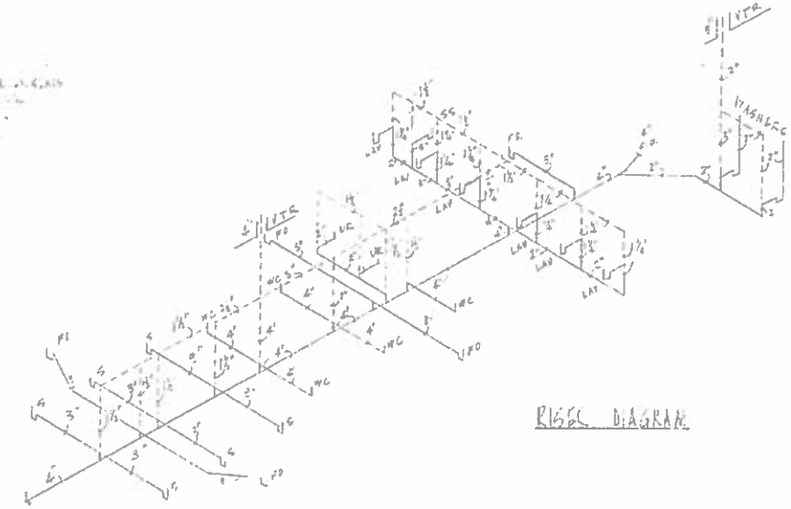

RISER DIAGRAM

225 A. MAIN

20A	1	2	20A
	3	4	
20A	5	6	20A
	7	8	
20A	9	10	20A
	11	12	
20A	13	14	20A
	15	16	
20A	17	18	20A
20A	19	20	20A
20A	21	22	20A
20A	23	24	SPACE
SPACE	25	26	SPACE
SPACE	27	28	SPACE

POWER PANEL

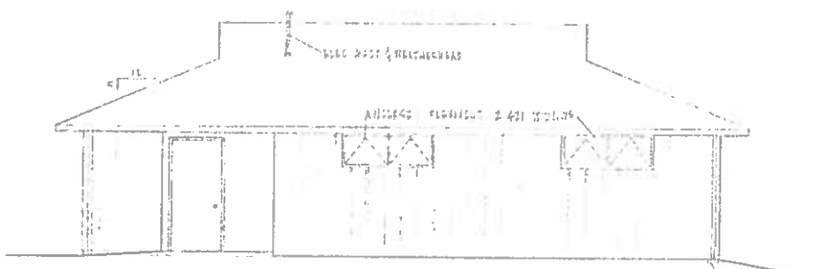

SIDE ELEVATION 1/4" = 1'-0"

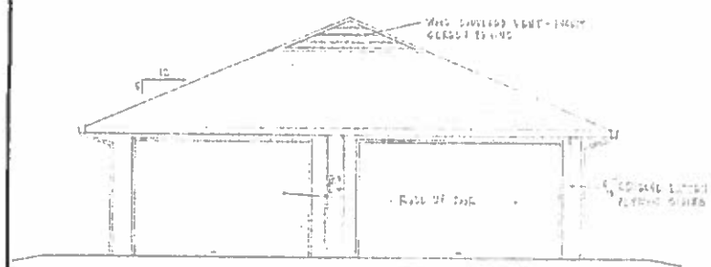

FRONT ELEVATION 1/4" = 1'-0"

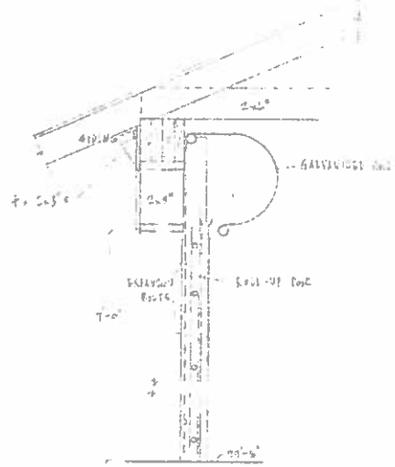

CAMPGROUND RESTROOM-SHOWER BUILDING
LAKE BARKLEY STATE RESORT PARK
ELEVATIONS ELECTRICAL PLUMBING

A-2

GAC

KENTUCKY DEPARTMENT OF PARKS
FRANKFORT, KY

OCTOBER 1974

STATE OF KENTUCKY
R H MONEY
1594

COMMONWEALTH OF KENTUCKY
DEPARTMENT OF PARKS

COMMISSIONER OF FINANCE — DATE
COMMISSIONER OF PARKS — DATE

DESIGNED BY
DRAWN BY
CHECKED BY JWH
REVISIONS
476-4
SCALE
DATE
SHEET NUMBER